
E03 - EXISTING LONG ELEVATION

Store (left) and workshop (right); owner-measured geometry. Scale 1:25 at A3, print at 100%.

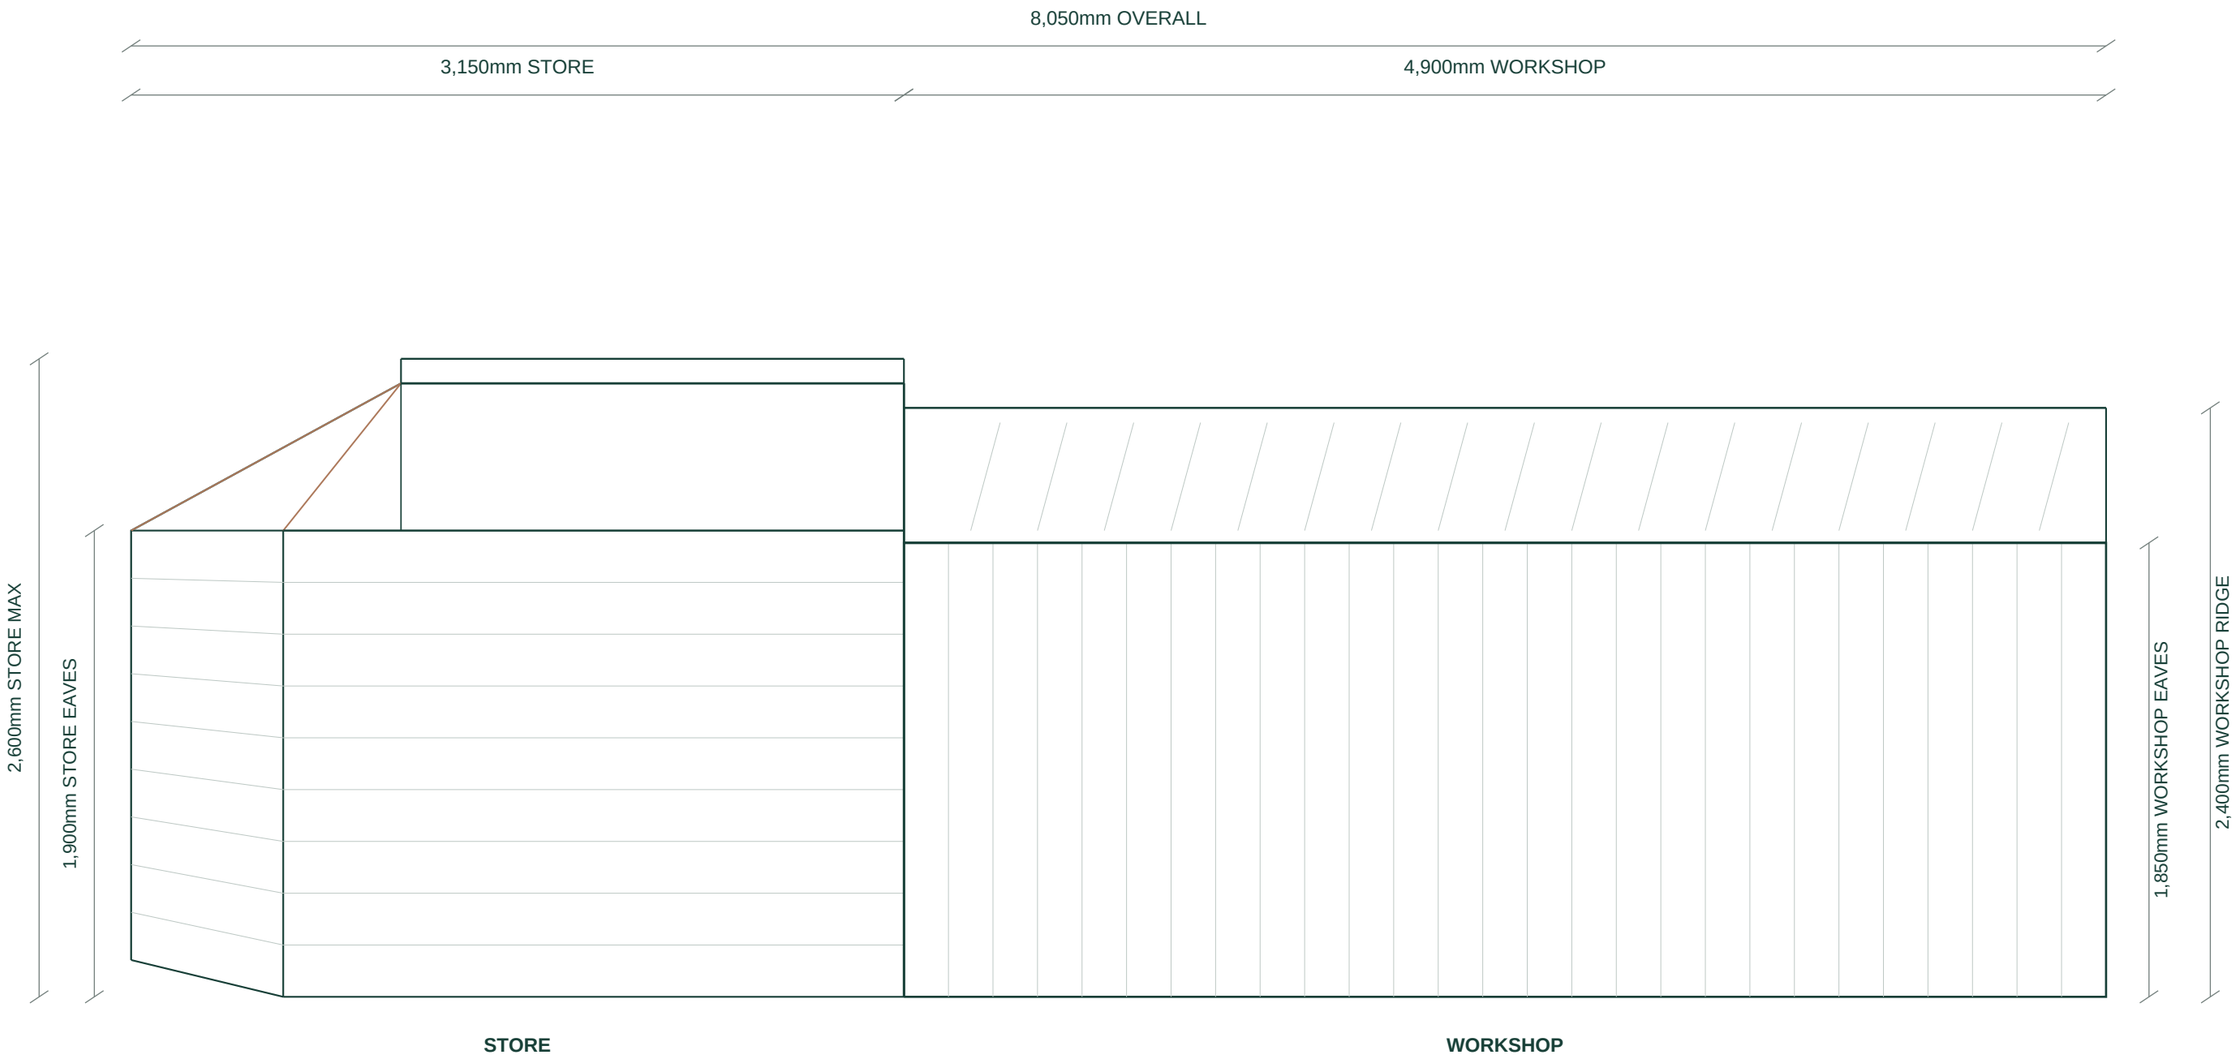

Store roof: 2,500mm main roof with 100mm raised ridge cap (2,600mm overall).

Horizontal store cladding; vertical workshop cladding. Roof seams indicative from owner photographs.

GRAPHIC SCALE 1:25

0 0.5 1 2m