EXISTING BOUNDARY RELATIONSHIP


Section viewed from workshop end; existing slab is reference level +0.000.

NEIGHBOURING GROUND: approximately +1,300mm above slab

HEDGE: approximately +1,400mm above neighbouring ground

STORE MAXIMUM HEIGHT: 2,600mm (behind this workshop section)

Schematic section: levels and hedge profile approximate.

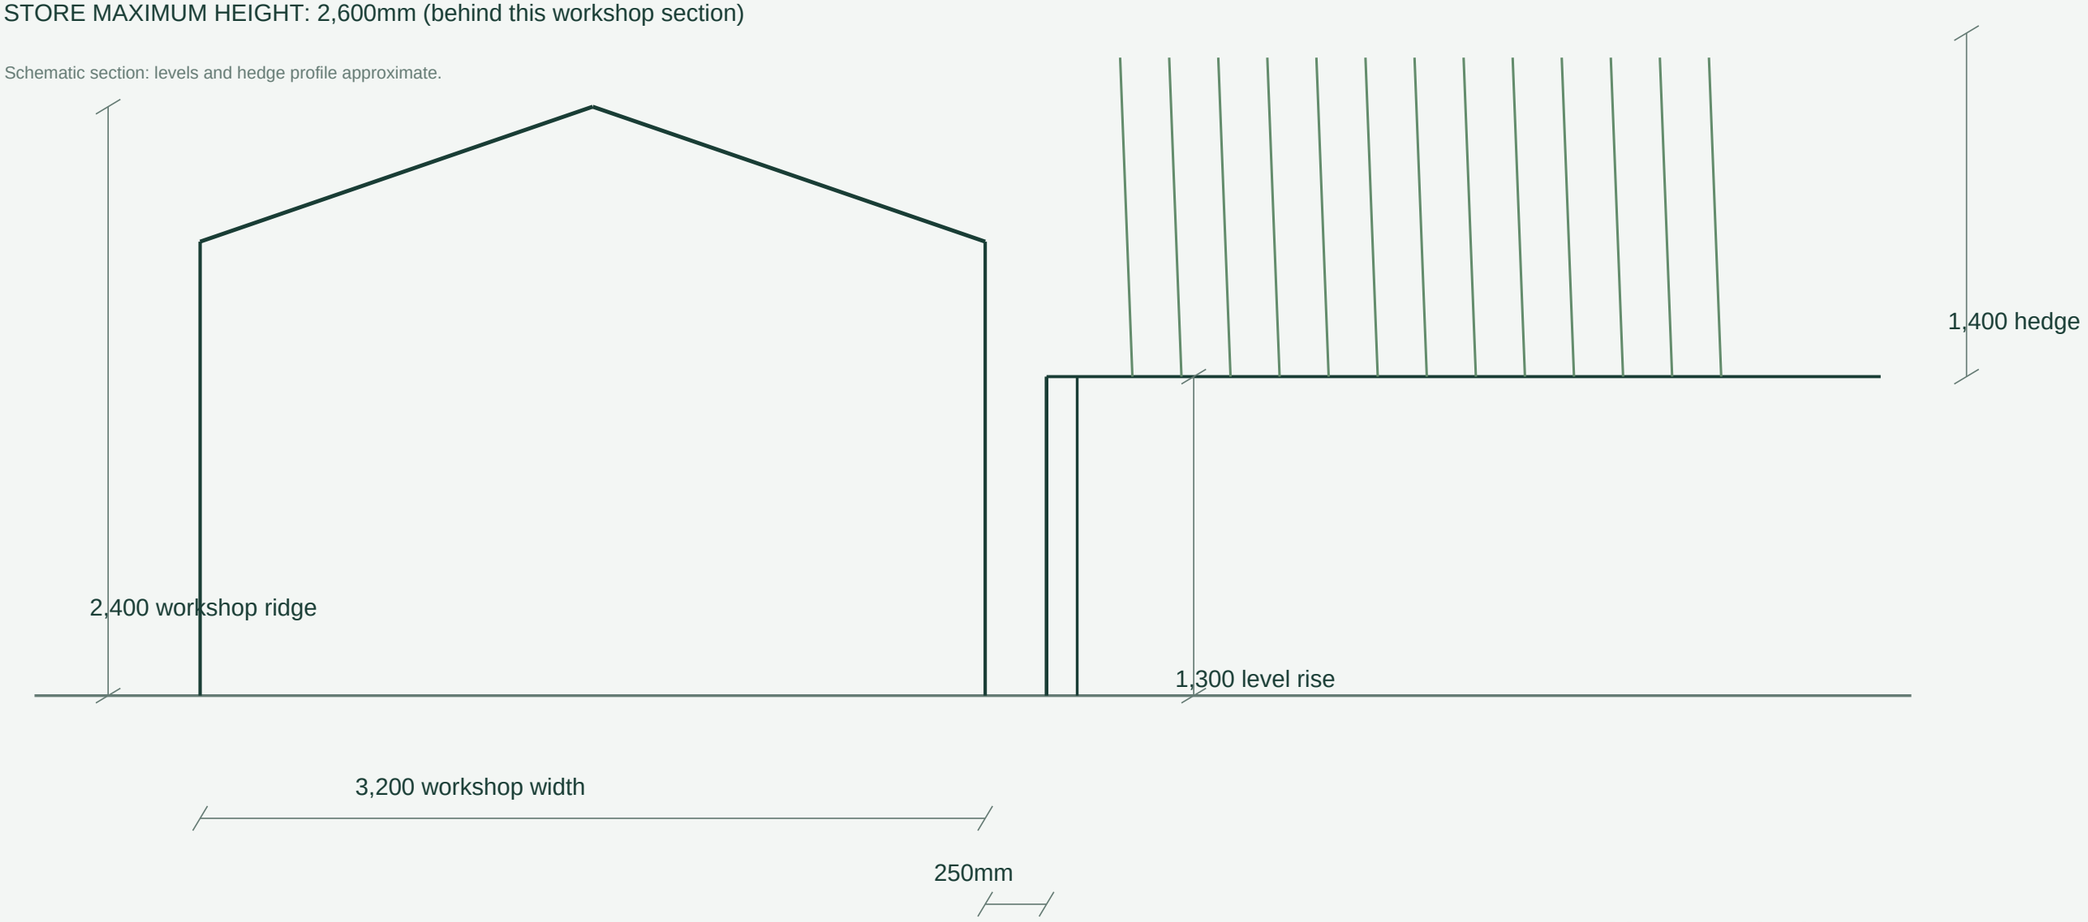

SCALE BAR | 1:25

0 1m 2m