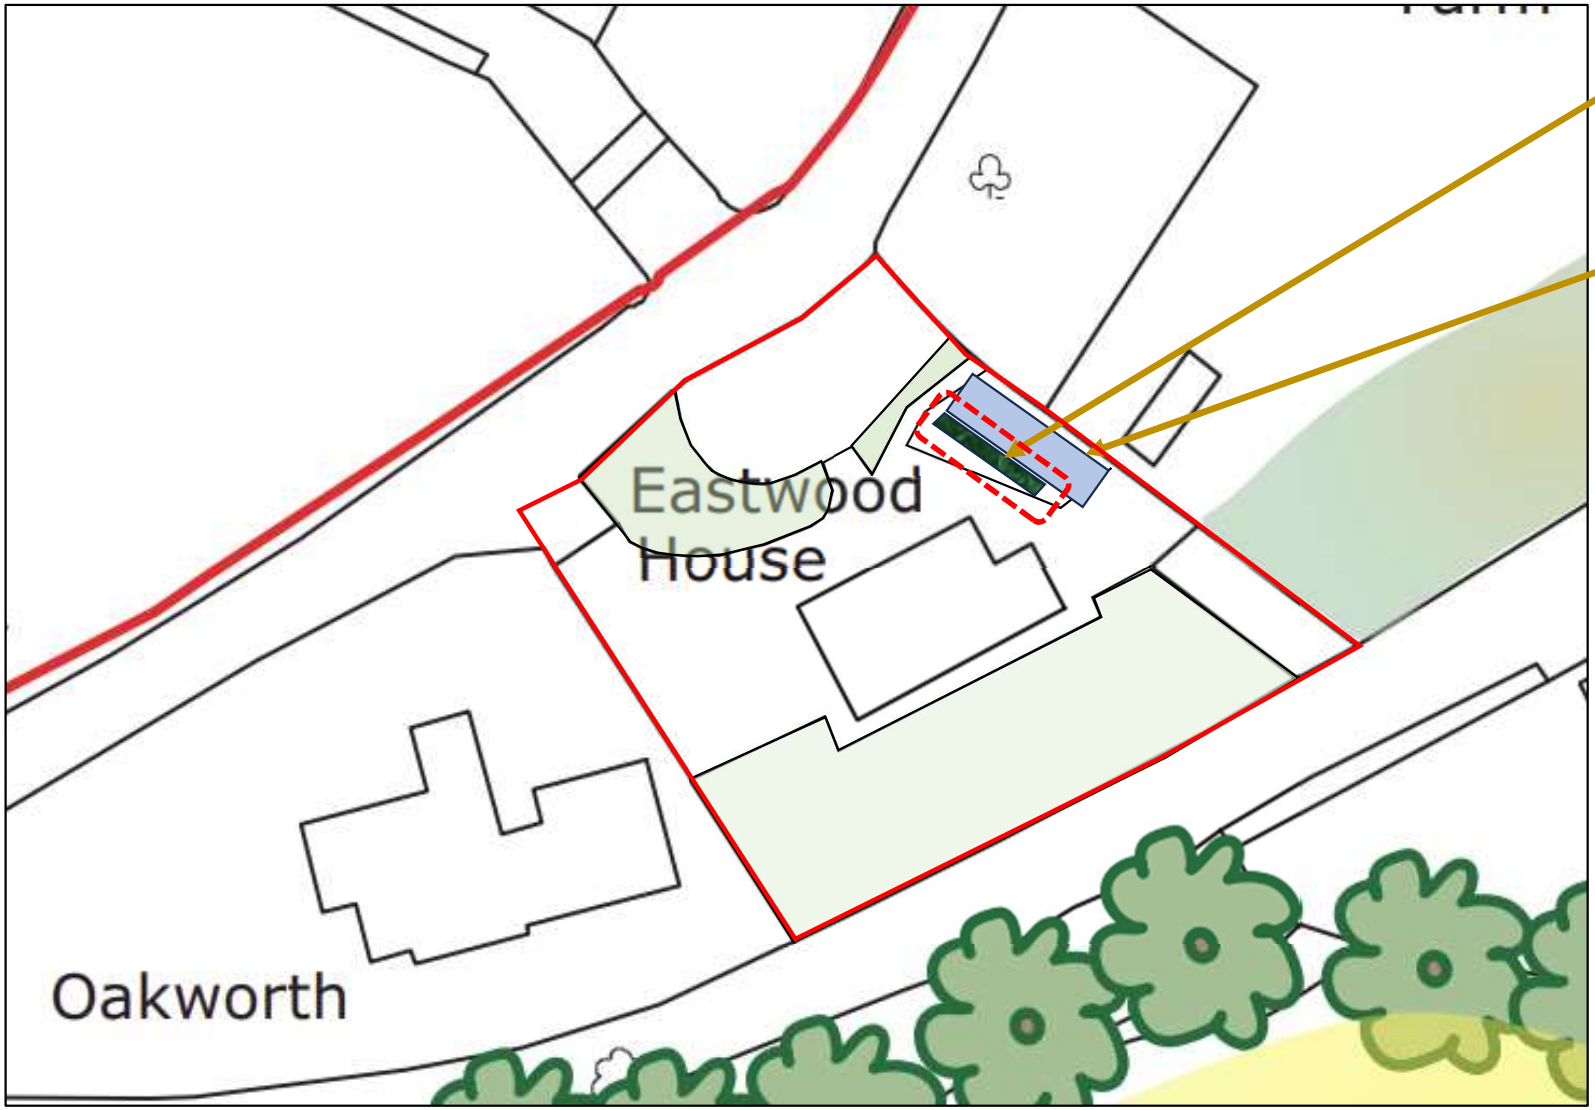


Leylandii screen to be removed

Location of outbuildings to be replaced

1. Works proposed: Complete removal of the existing Leylandii screen to facilitate replacement of the adjoining domestic outbuildings and improve access.
2. Extent: Approximately 4.0m wide by 1.8m tall
3. Retained features: Existing low stone walls are to be retained, apart from some small local alterations for access.
4. Landscaping: A small access path will cross the former hedge planting area, with the remaining areas landscaped and planted with cottage garden plants