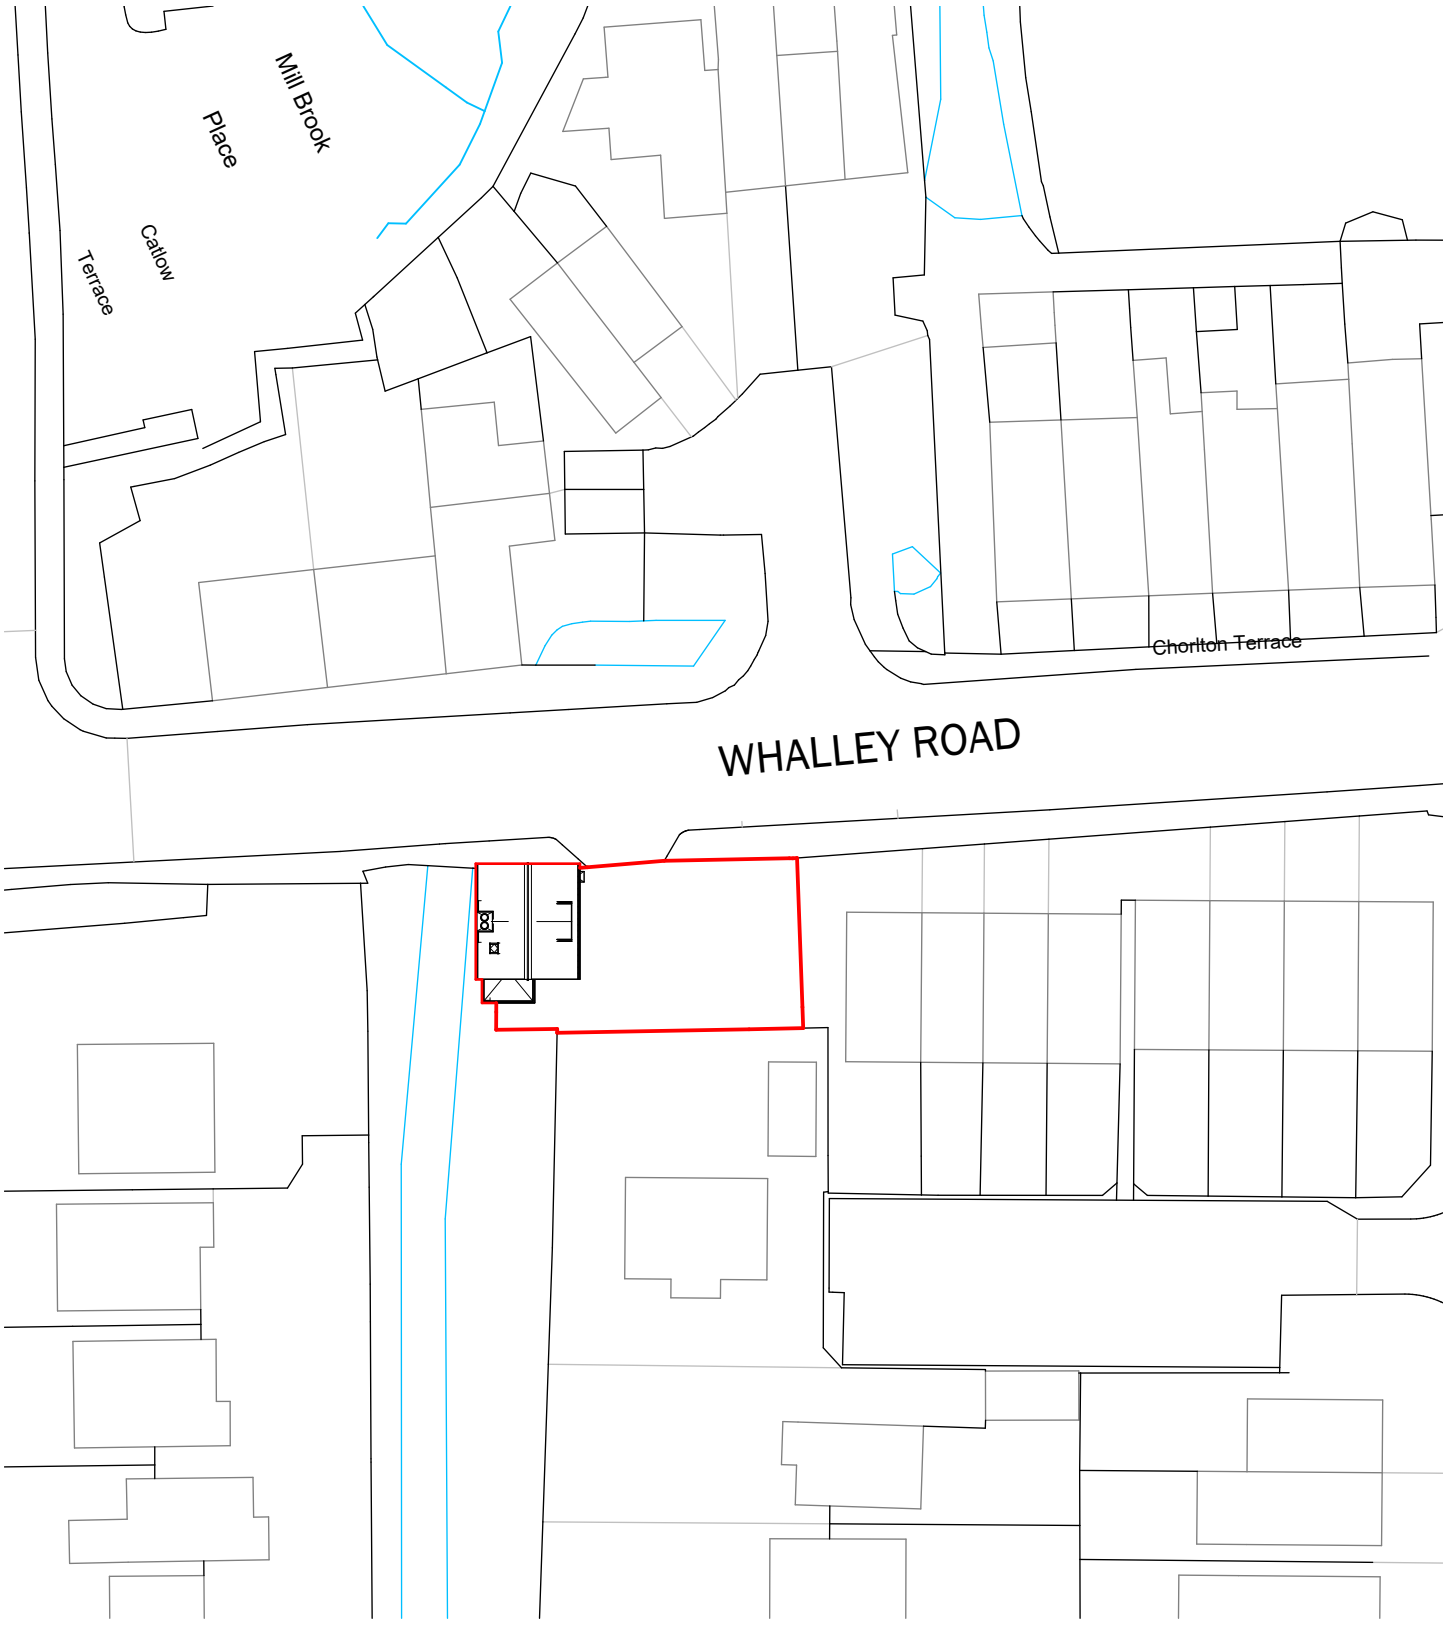


1 LOCATION PLAN

1 : 500

N

Peter Hitchen Architects		PROJECT ADDRESS: THE GATEHOUSE, WHALLEY ROAD, BARROW, BB7 9AW	CLIENT PETER BENTLEY		
Code	Status		Date 06/11/2026	Project Number PHA/1167	Scale (@ A4) 1 : 500 / REV
SUITABILITY DESCRIPTION	PURPOSE OF ISSUE	SHEET LOCATION PLAN	Drawn by OSJ / Checked by PH	DRAWING NUMBER A0.1	