Zara Moon

ARCHITECTS

Rose Hill Farm

SOLAR PANEL SPECIFICATION

September 2026

Application: 3/2026/0140

Rose Hill Farm
Whalley Old Road
Billington
Clitheroe
BB7 9JF

Solar Panel Specification


Information below is to discharge condition number 4 of the approval: 3/2026/0140.

Integrated Roof System

- Solar panels are to be installed on the South-East elevation
- Panels to be flush with roof covering
- Panels to be standard 1130mm x 1760mm
- 20no. panels - approximate area 3600mm x 11500mm (including frames)
- Anti-reflection coating
- Self cleaning with high salt resistance



Solar Panels
Dark grey - flush with stone slates

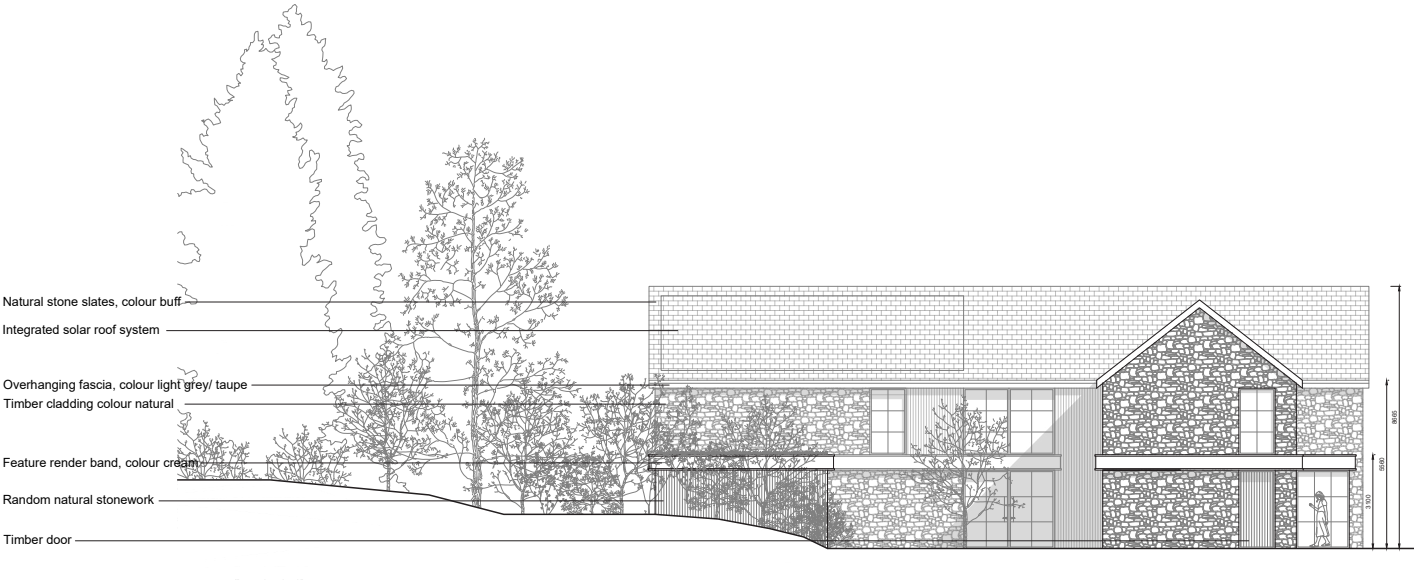

South-East Elevation
Location/area of panels highlighted