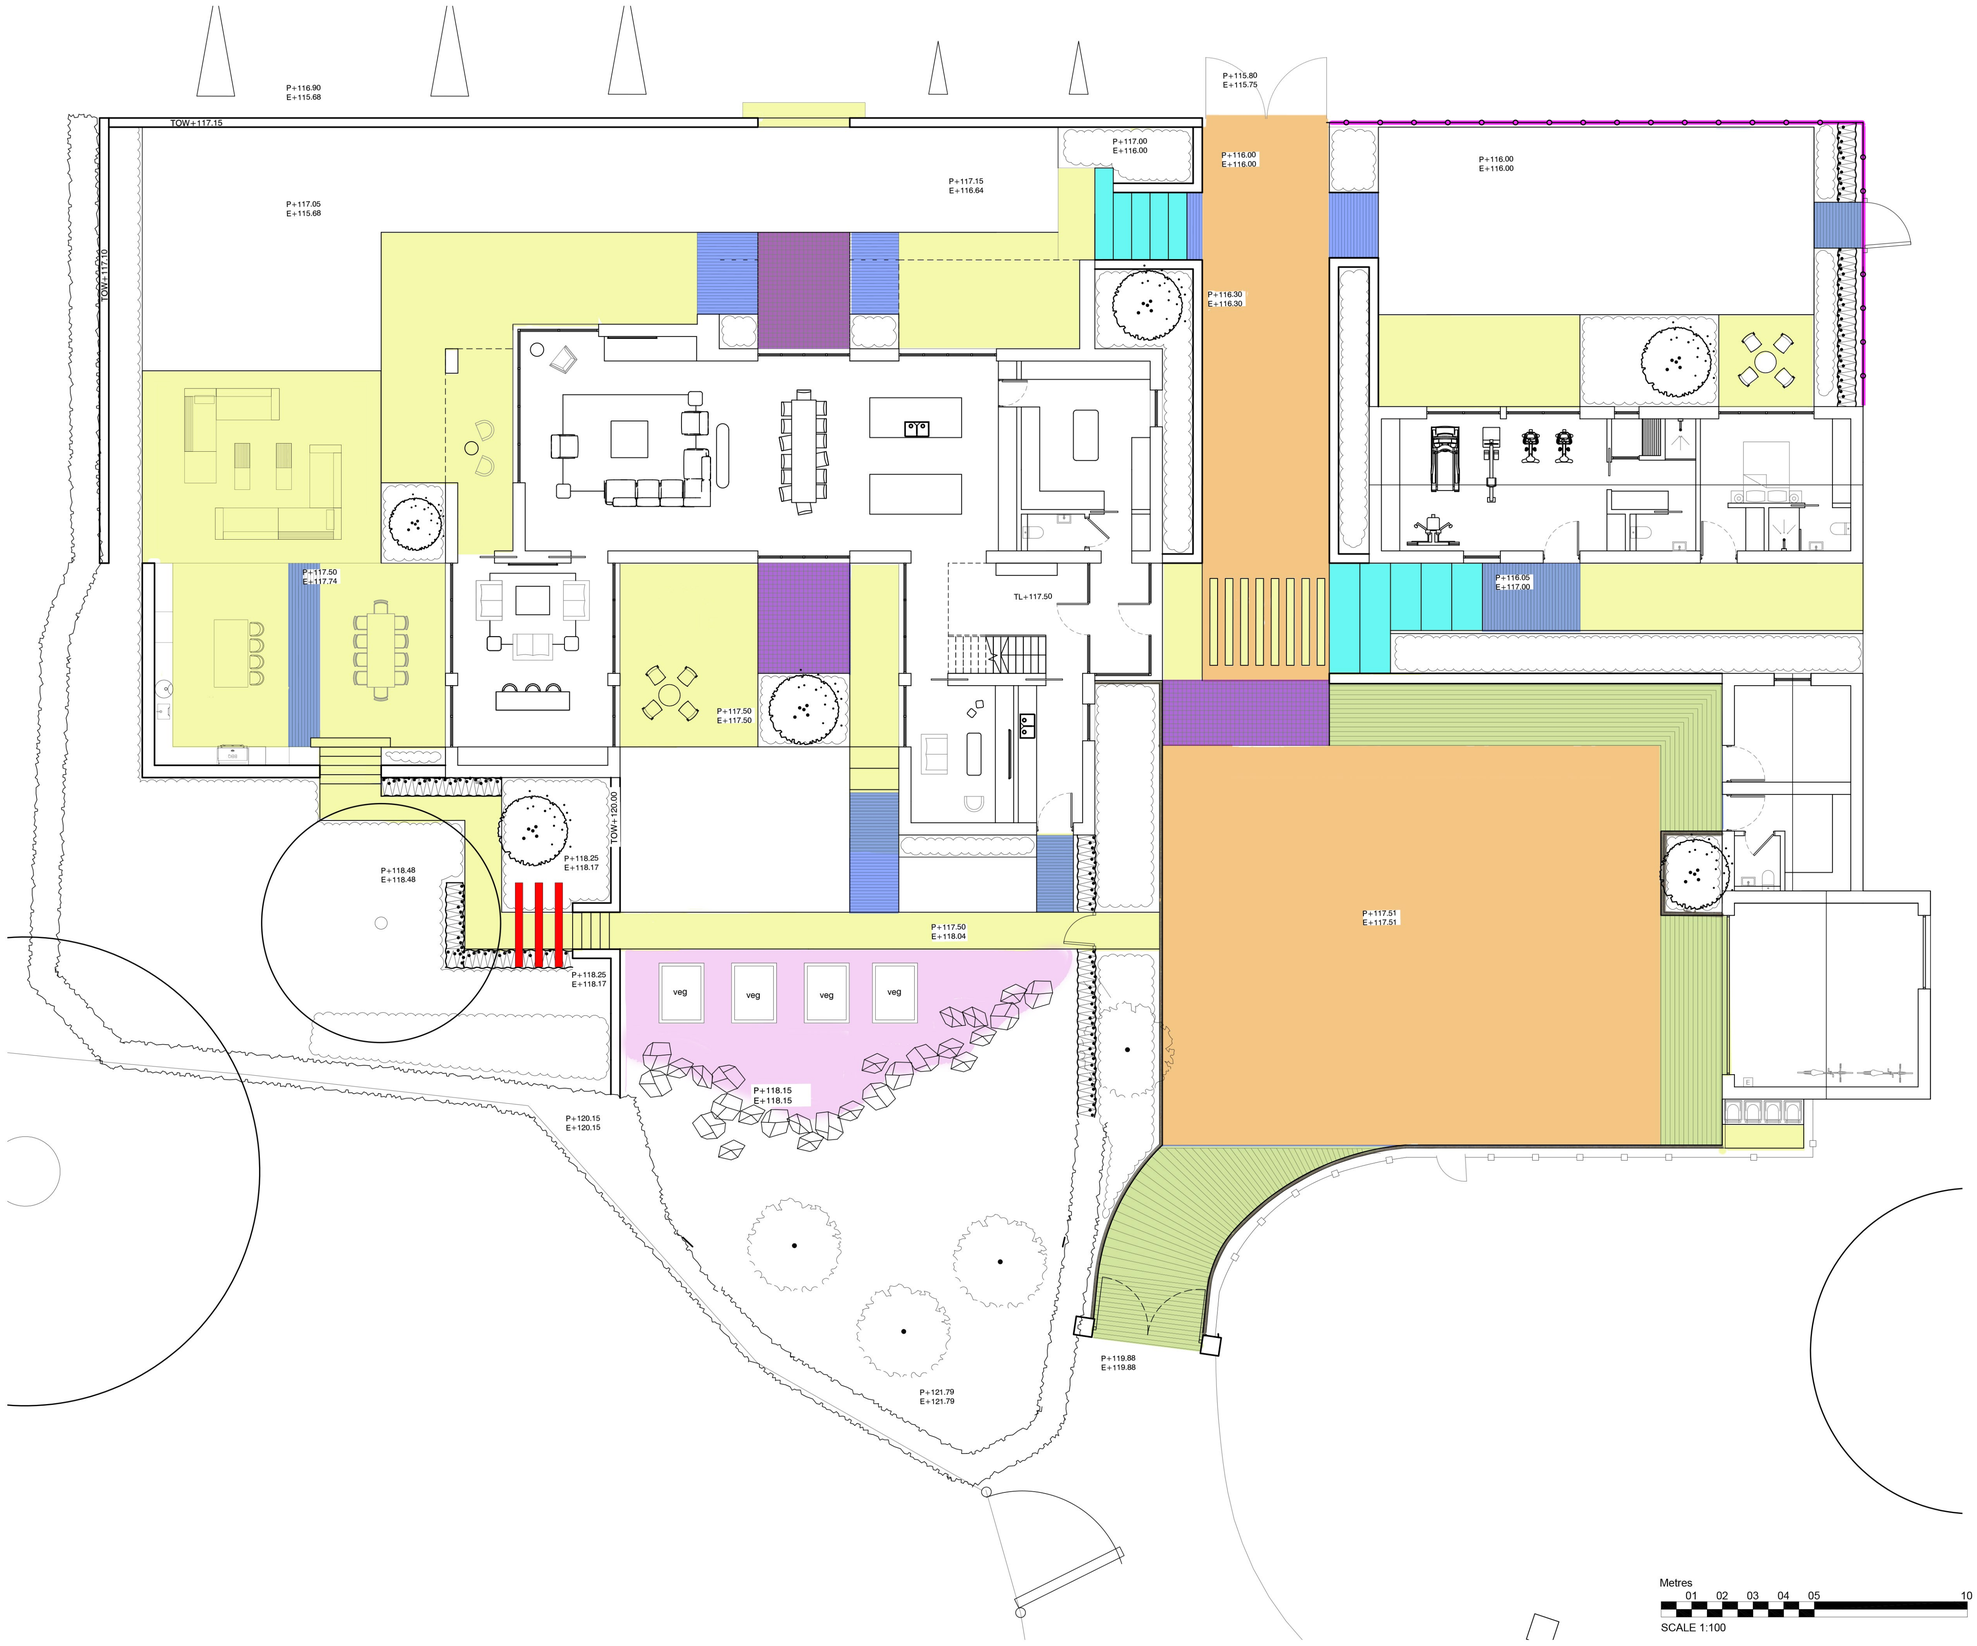


KEY & NOTES

Proposed Drive
Resin Bound Gravel - 'Dune' 5mm by DGS or similar approved.

Proposed Kerbs
Reclaimed Gritstone Setts to Drive edge with 70mm upstand or similar approved.

Sandstone Driveway Setts
Fletcher Bank Sawn Sandstone 150 X random lengths x 40mm thick or similar approved.

Square Sandstone Feature Setts 1
Fletcher Bank Sawn Sandstone Setts 100 X 100 X 30mm or similar approved.

Sandstone Feature Setts 2
Fletcher Bank Sawn Sandstone 200 X 50 x 40mm or similar approved.

Large Format Sandstone Steps
Fletcher Bank 500 X random lengths x 100mm thick or similar approved.

Main Sawn Sandstone Paving
Fletcher Bank Sawn Sandstone 600 X 900 x 30mm or similar approved.

Planks in Gravel
Fletcher Bank Sawn Sandstone 900 x 250 x 40mm or similar approved.

Loose Gravel to Vegetable Garden
'Moonstone' 14-20mm loose gravel in stabilising grid

Powder coated Steel Arches
(cream to match detail on house)

north

© This drawing, the graphics and the landscape works and ideas depicted therein remain the copyright of Barnes Walker Limited and may not be used or reproduced without prior written consent. Figured dimensions to be followed in preference to scaled and all dimensions are to be checked on site and in the event of any discrepancy refer to Barnes Walker Limited.

Unit 6, Longley Lane
Northenden, Manchester
M22 4WT
T: 0161 946 0808
E: design@barneswalker.co.uk
W: www.barneswalker.co.uk

BARNES WALKER

DWG NO. M4133-PA-02
VERSION. V01
DWG TITLE. HARD LANDSCAPE LAYOUT
CLIENT. Mr & Mrs Hanson
PROJECT TITLE. Rose Hill Farm, Billington
WORK STAGE. PLANNING
SCALE. 1:100 @A1
DATE. 11.2026
DRAWN BY. AC
CHECKED BY. MU