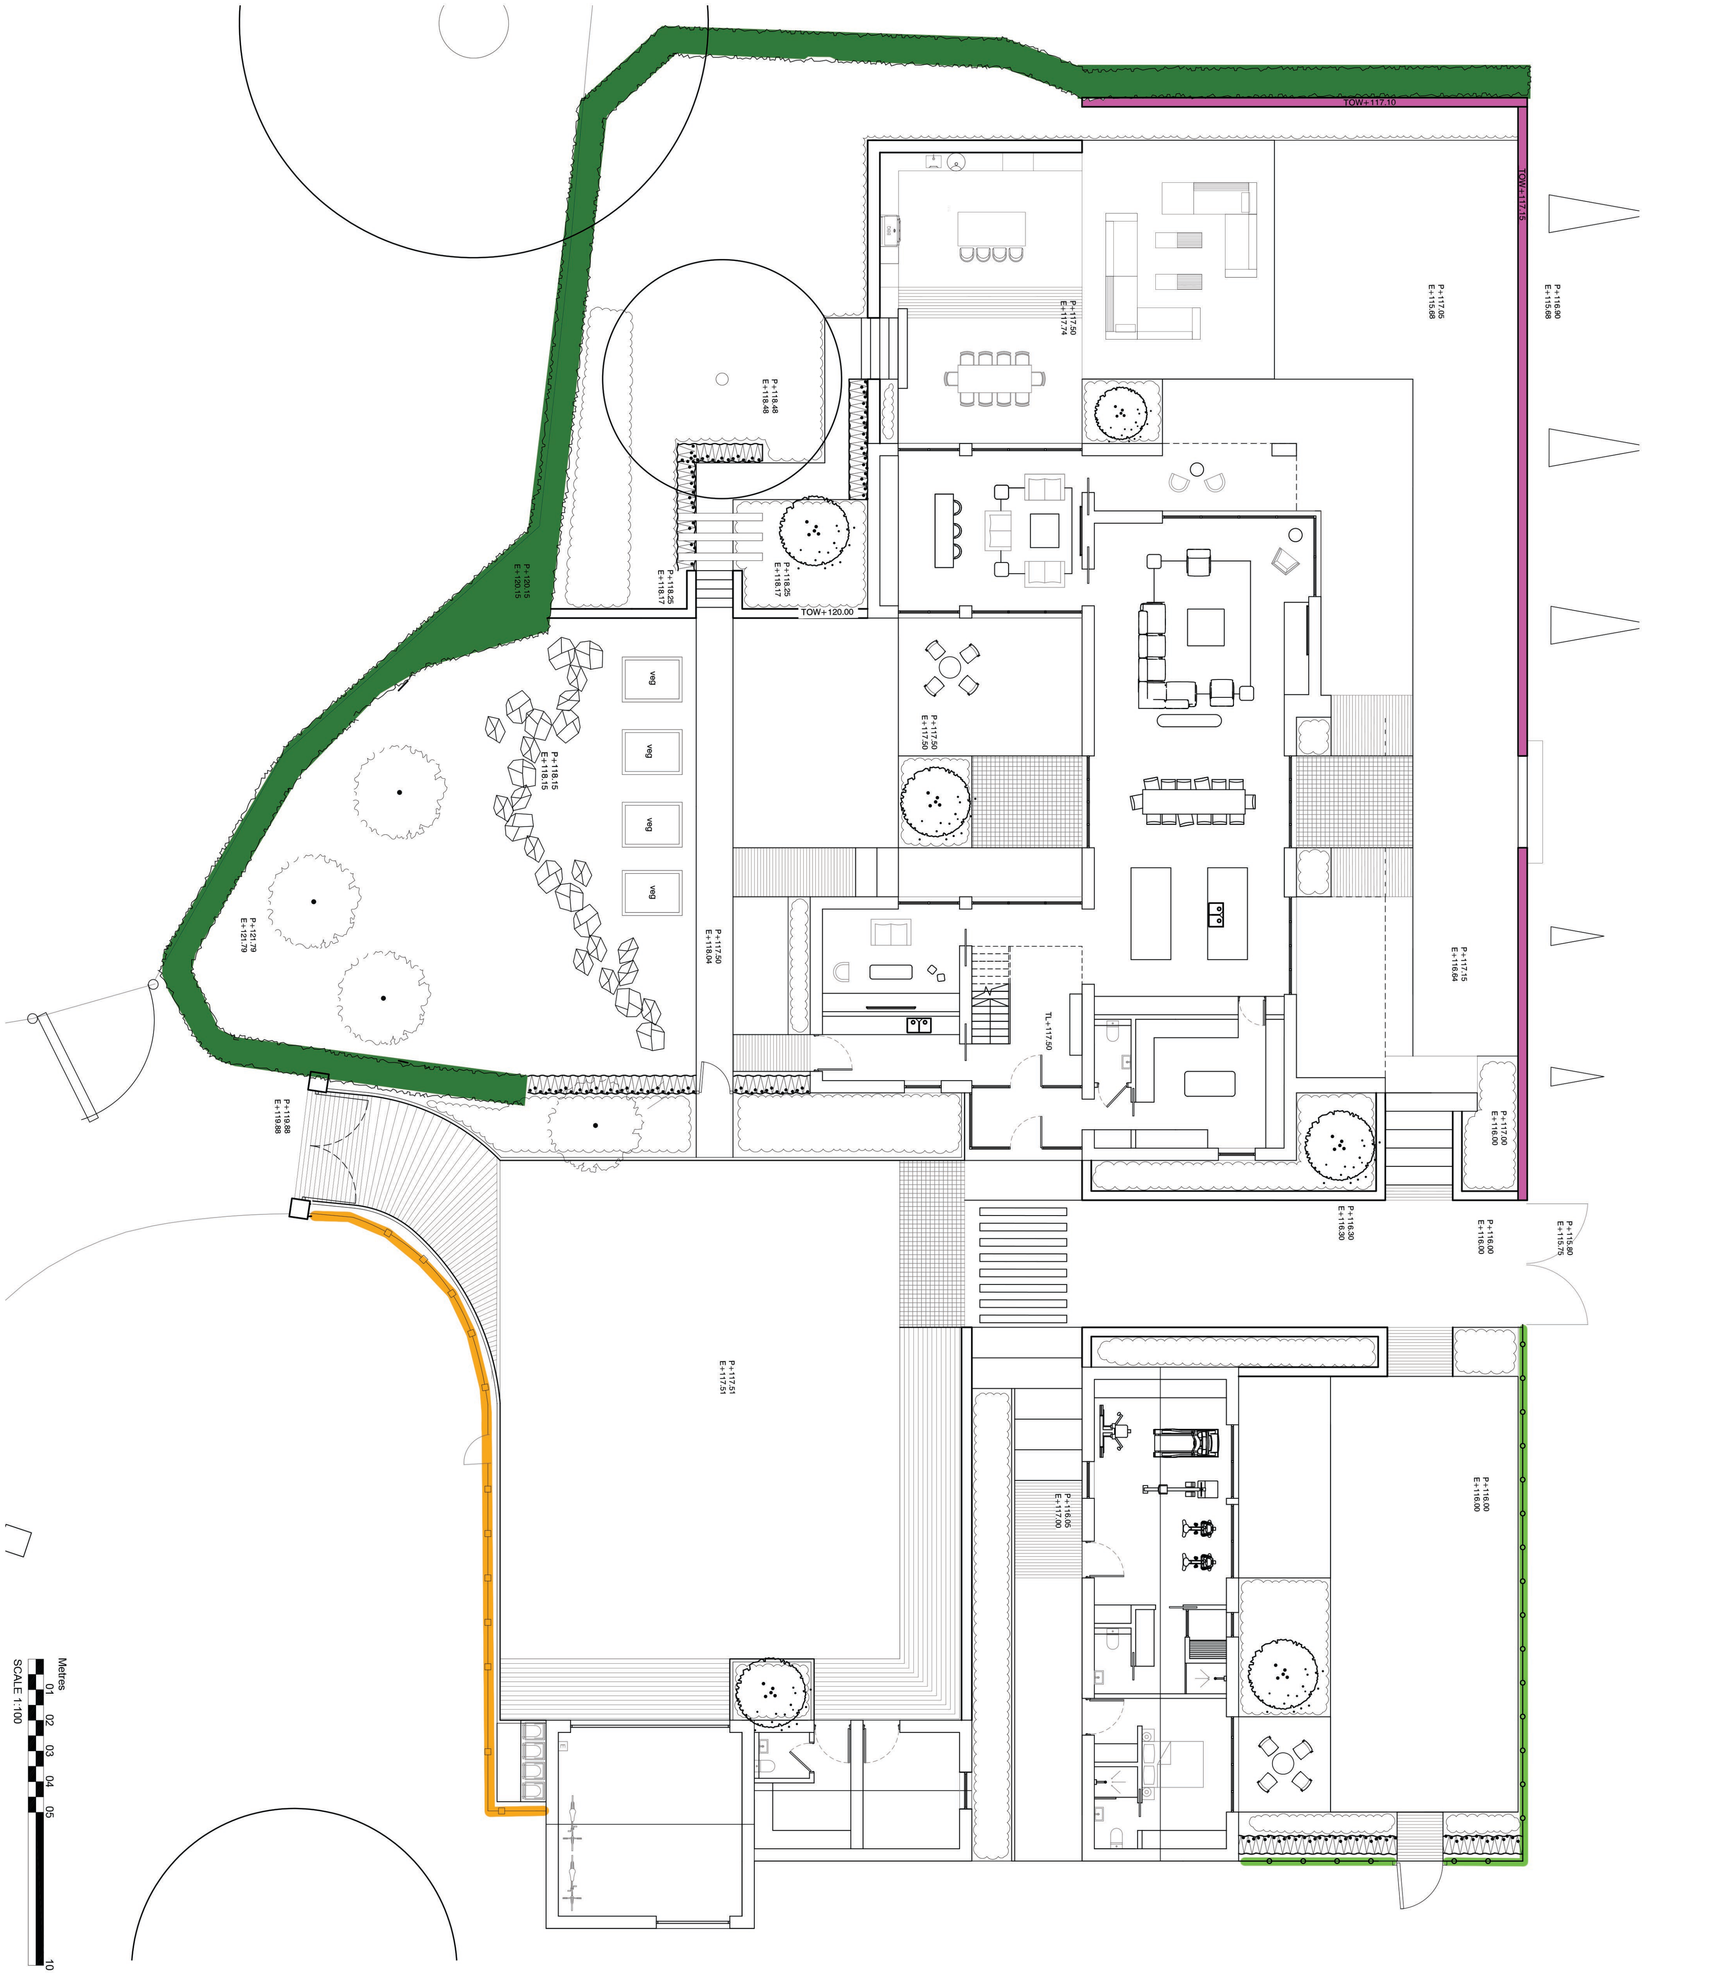


KEY & NOTES

Low Retaining Wall
Wall to match building, stone to be specified by architect.

Proposed Estate Railing
Powder coated steel railing 1.2m high, 20mm square balusters, 100mm centres, powder coated black, or similar approved.

Existing Hedge
Hedge to be maintained at a height of 2m high.

Existing Timber Post and Rail Fence

BARNES WALKER

Unit 6, Longley Lane
Northenden, Manchester
M22 4WT

T: 0161 946 0808
E: design@barneswalker.co.uk
W: www.barneswalker.co.uk

DWG NO.	VERSION.	DWG TITLE.
M4133-PA-04	V01	BOUNDARY TREATMENT LAYOUT

CLIENT.
Mr & Mrs Hanson

PROJECT TITLE.
Rose Hill Farm, Billington

WORK STAGE.	SCALE.	DATE.	DRAWN BY.	CHECKED BY.
PLANNING	1:100 @A1	11.2026	AC	MU

© This drawing, the graphics and the landscape works and ideas depicted therein remains the copyright of Barnes Walker Limited and may not be used, copied in whole or part, or amended without prior written consent. Figured dimensions to be followed in preference to scaled and all dimensions are to be checked on site and in the event of any discrepancy refer to Barnes Walker Limited.

north