
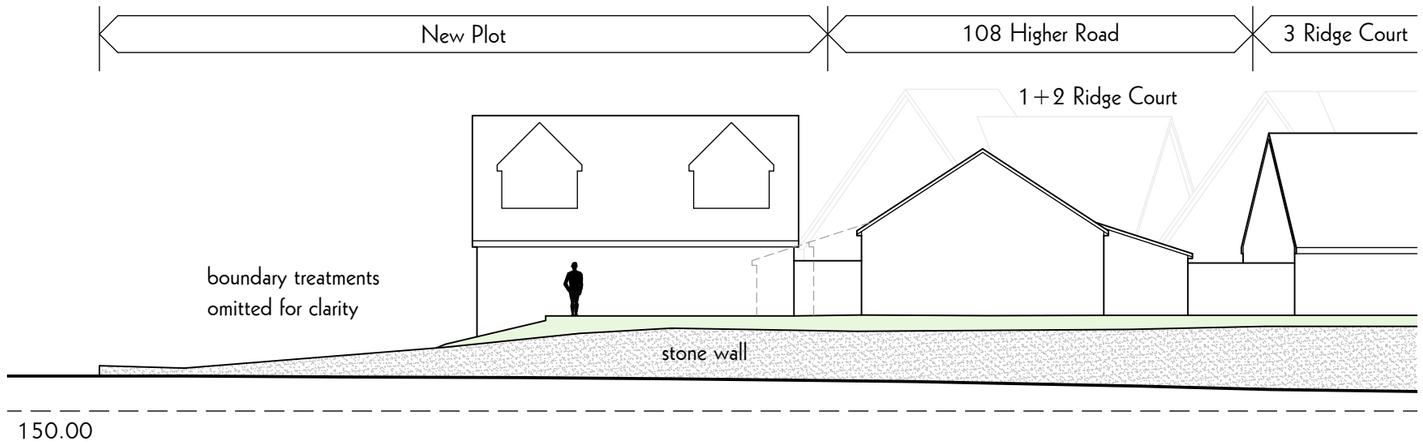


Indicative Street Scene from Higher Road

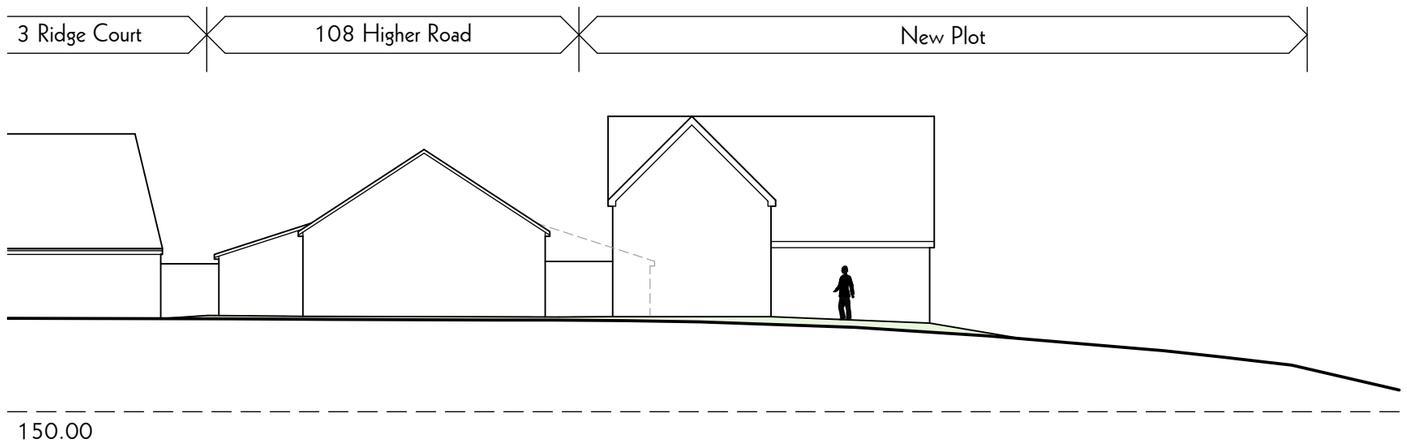

Indicative Street Scene from Ridge Court

108 Higher Road, Longridge, PR3 3SY

Indicative Street Scenes

0 4m 8m 12m

PWL
ARCHITECTURE
31 Chapel Brow Leyland Preston PR25 3NH
Tel 01772 467404 E Mail info@pwlarchitects.com

1:200@A3

1531-PL08