


NOTES:
1:This drawing is for Planning Application purposes only

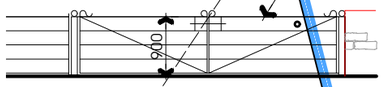

Estate Gate Elevations
1:100 Scale

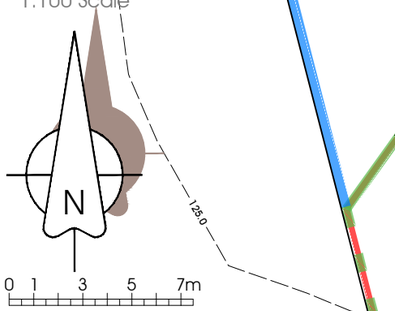


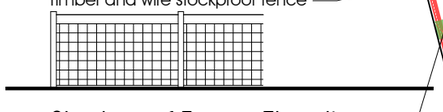

Stockproof Fence Elevations
1:100 Scale



Estate Fence Elevations
1:100 Scale

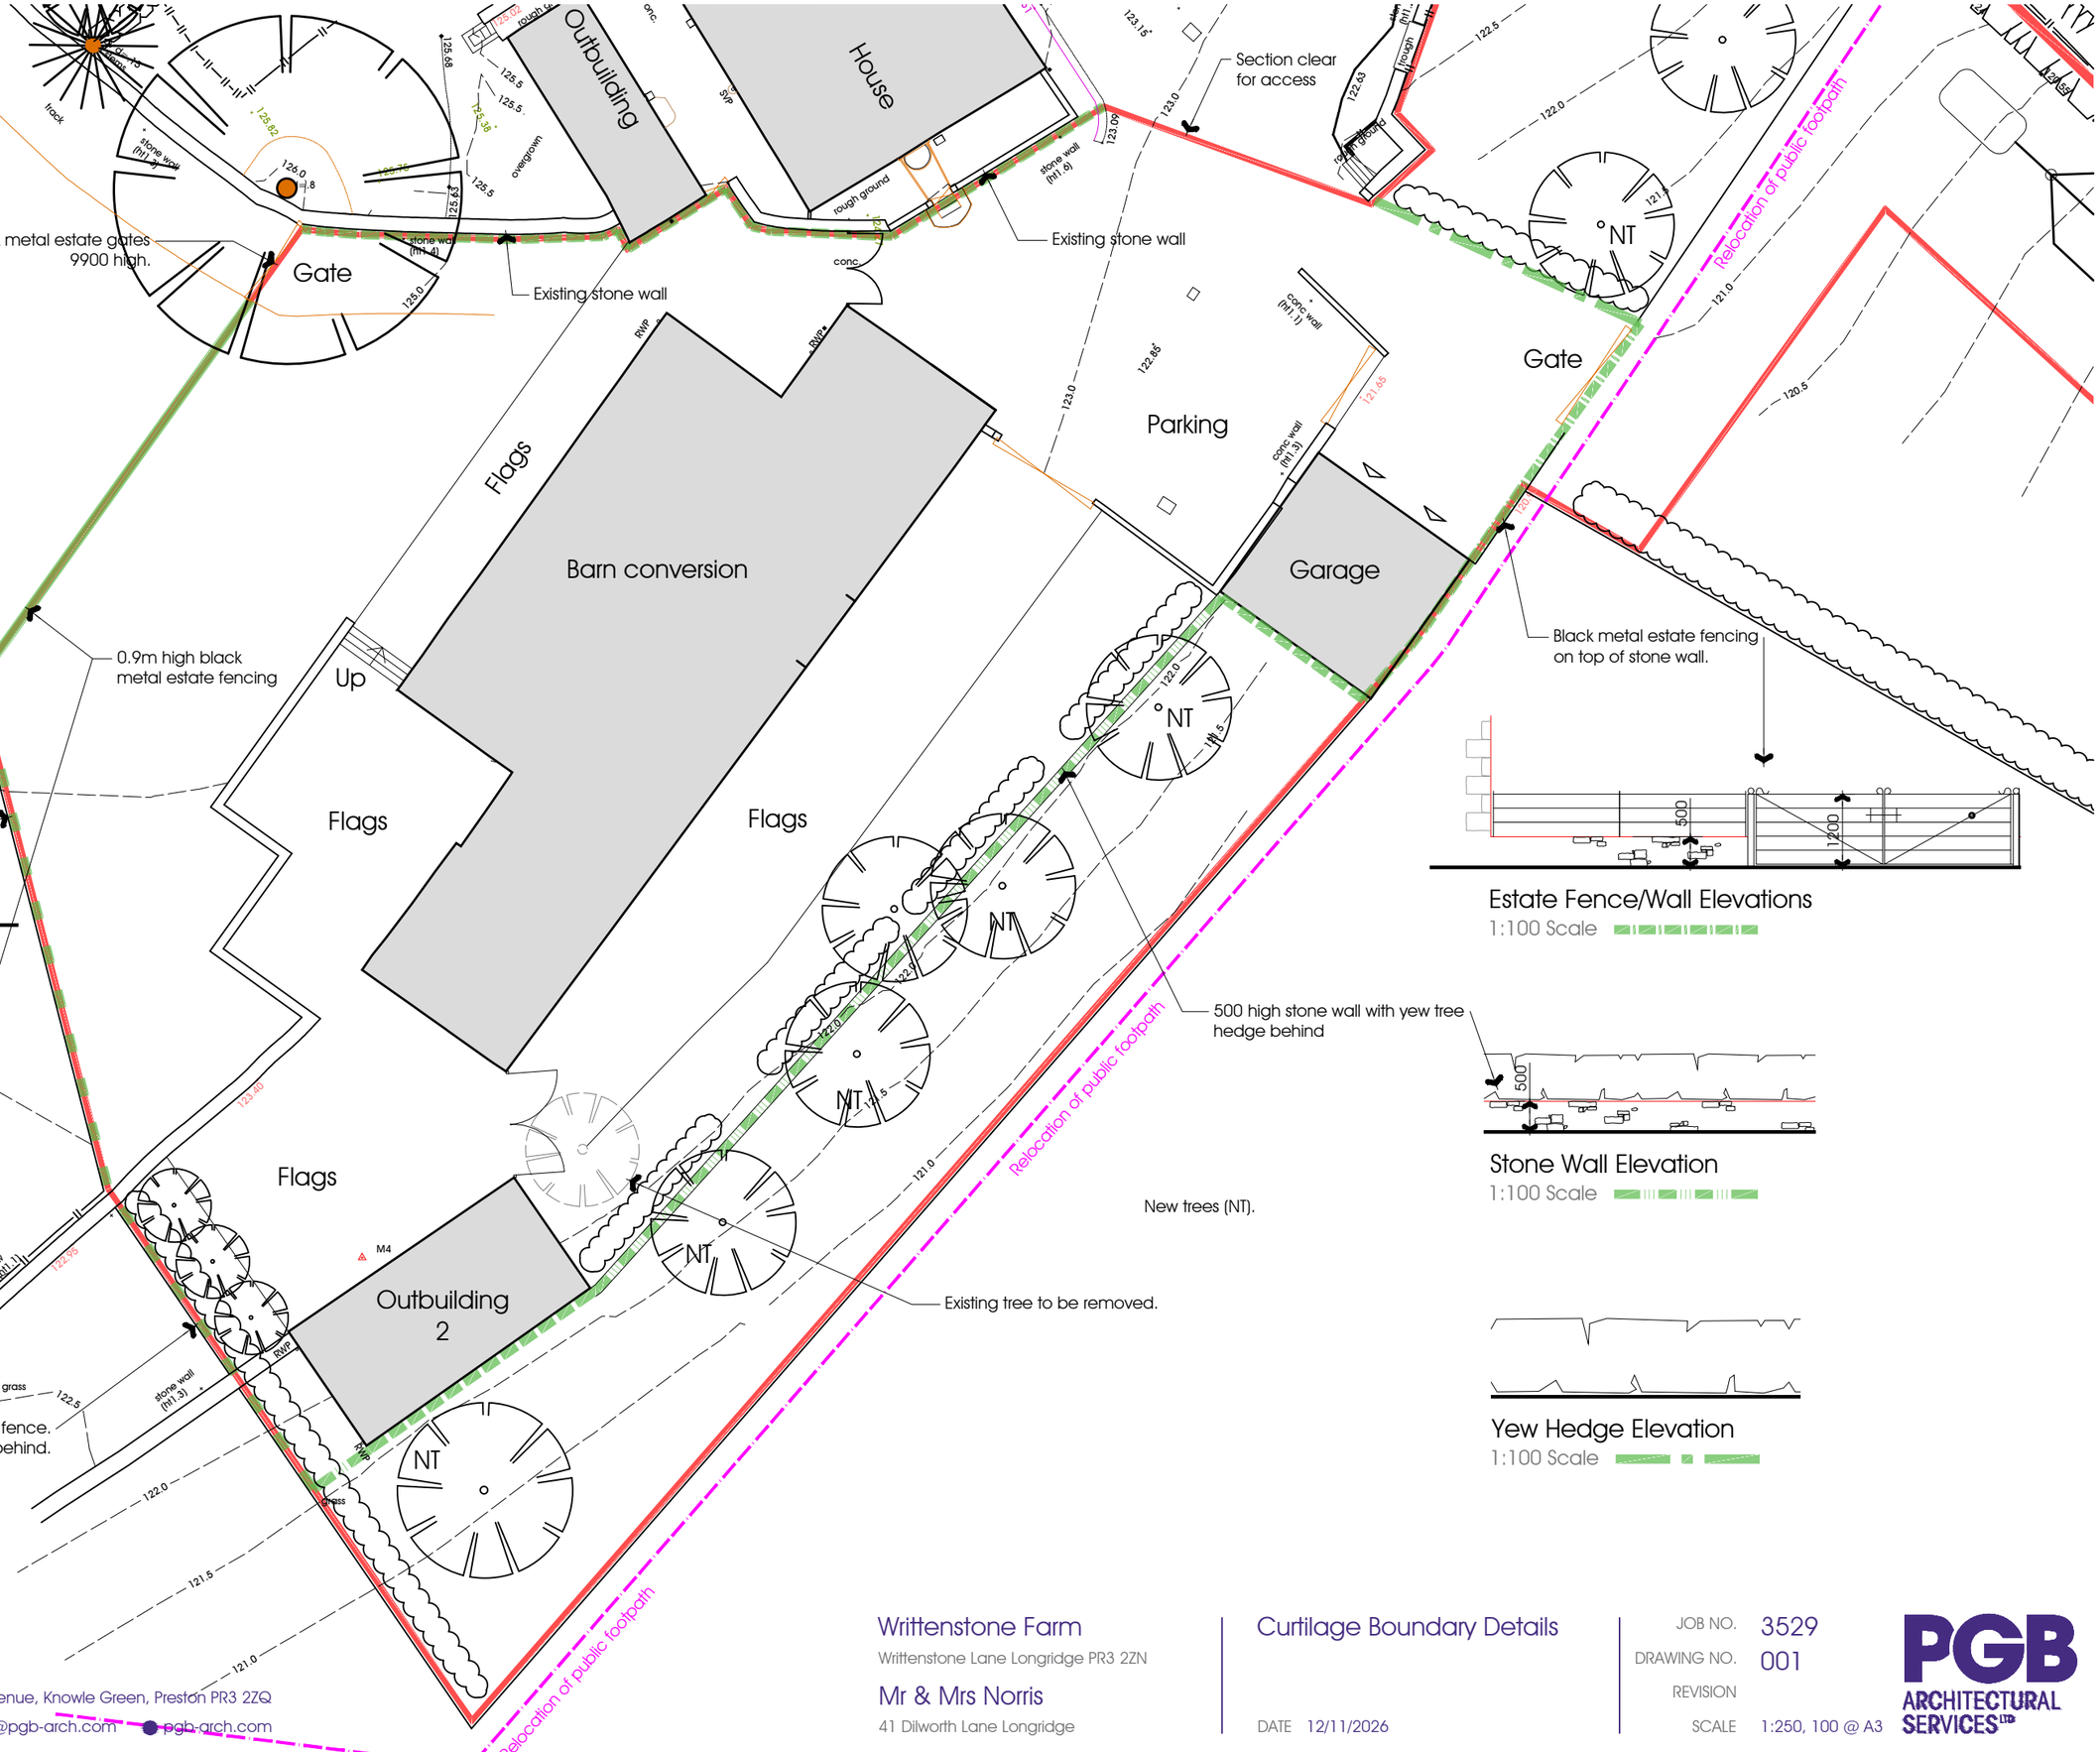

Estate Fence/Wall Elevations
1:100 Scale

Stone Wall Elevation
1:100 Scale

Yew Hedge Elevation
1:100 Scale

PGB Architectural Services LTD Lily Cottage, 12 Glen Avenue, Knowle Green, Preston PR3 2ZQ
07866 366 565 01254 820092 info@pgb-arch.com pgb-arch.com

Writtenstone Farm
Writtenstone Lane Longridge PR3 2ZN

Mr & Mrs Norris
41 Dilworth Lane Longridge

Curtilage Boundary Details

DATE 12/11/2026

JOB NO. 3529
DRAWING NO. 001
REVISION
SCALE 1:250, 100 @ A3

PGB ARCHITECTURAL SERVICES LTD