

This drawing is to be read in conjunction with all relevant Architect, consultants' and specialists' drawings and specifications. The Architect is to be notified of any discrepancies before proceeding. Do not scale from this drawing. All dimensions and levels are to be checked on site. This drawing is subject to copyright. All work carried out before Planning and Building Permission has been granted is at the contractor/clients risk.

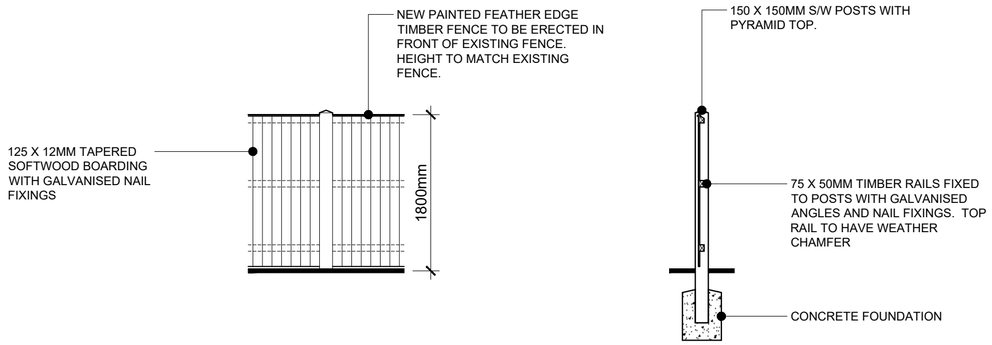

PROPOSED FENCING ELEVATION AND SECTION

SCALE 1:50

0 1 2 3m

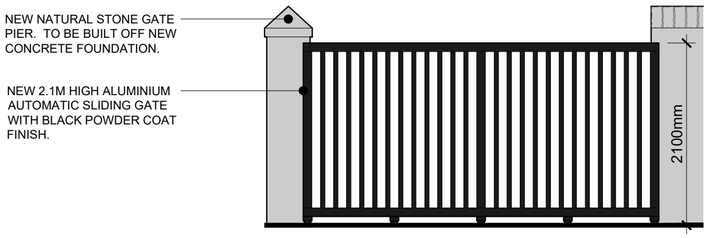

PROPOSED GATE PIERS AND AUTOMATIC GATE

SCALE 1:50

0 1 2 3m

no.	by	revision	date
B	MF	AMENDED FOLLOWING PLANNING OFFICER COMMENTS	NOV 2026
A	MF	AMENDED FOLLOWING PLANNING OFFICER COMMENTS	NOV 2026

Client

MR TAYLOR AND MS SMITH

Job Title

RECONSTRUCTION OF BOUNDARY WALL
AT
THE OLD STABLES
LOWERGATE
CLITHEROE
LANCASHIRE
BB7 1AD

Drawing Title

PROPOSED GATE AND FENCE DETAILS

Scale	Date	Drawn
1:50 @ A2	AUG 2026	MJF

SUNDERLAND PEACOCK ARCHITECTS
SUNDERLAND PEACOCK & ASSOCIATES LTD.
HAZELMERE, PIMLICO ROAD, CLITHEROE
LANCASHIRE, BB7 2AG
T 01200 423178 F 01200 427328
E info@sunderlandpeacock.com
www.sunderlandpeacock.com

7470 - P02 B