




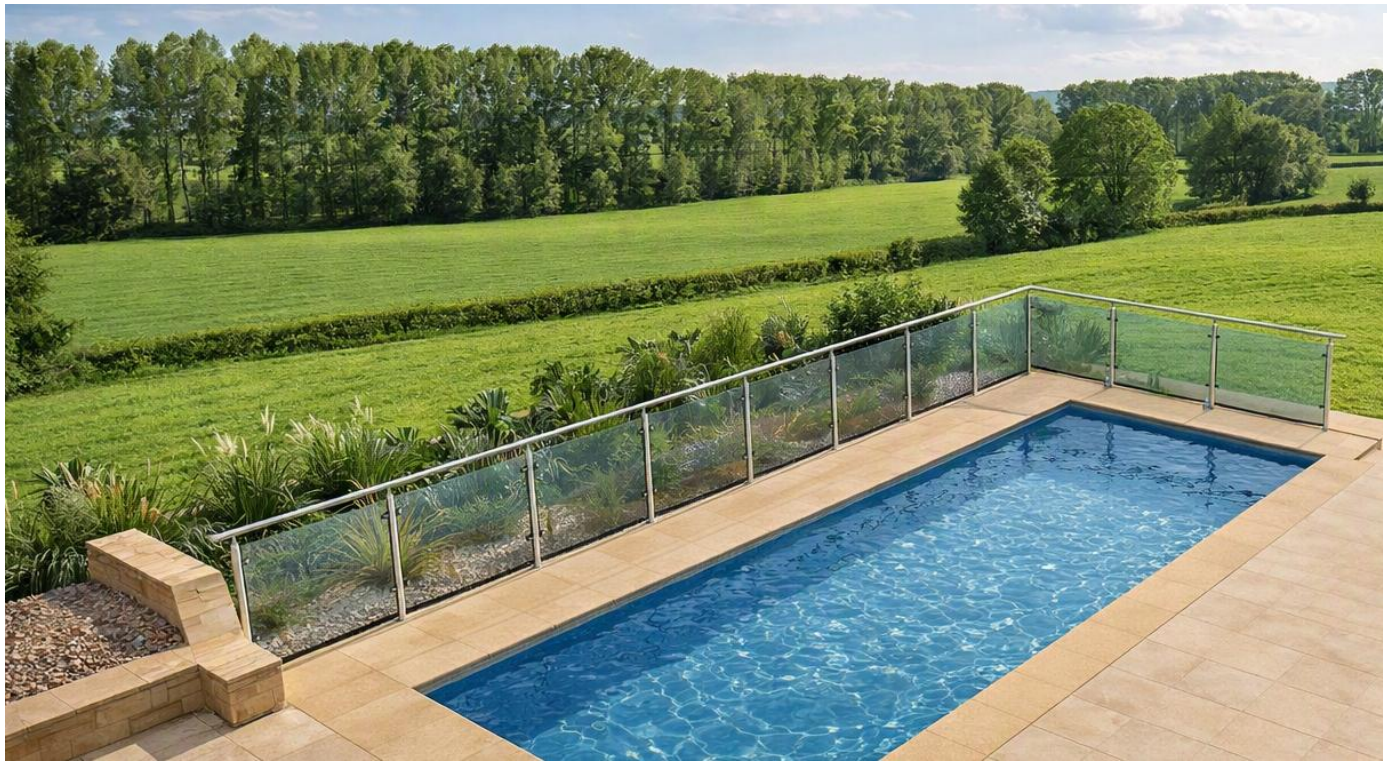

ORDER NO: CO-01391
TYPE OF SYSTEM: Stainless Steel Posts & Handrail – Mirror Polished & Clear Glass
CUSTOMERS NAME:
MANDY BRENNAN

DATE: 06/10/2026
REVISION: 1

PROVIDE CUSTOMER DRAWING:


GLASS SPECIFICATION:


10mm Clear Toughened Glass PAR with 5mm Rad Corners and Polished Edges

SHEET PG: SHEET 1 of 3
SCALE: NTS
SHEET SIZE: A3
DRAWN BY: Neil Martin

ELITE BALUSTRADE SYSTEMS LTD
UNIT 42 MITTON ROAD BUSINESS PARK
MITTON ROAD
WHALLEY, CLITHEROE
BB7 9YE
TEL: 01254 825594
Email: sales@elitebalustrade

elite balustrade systems™

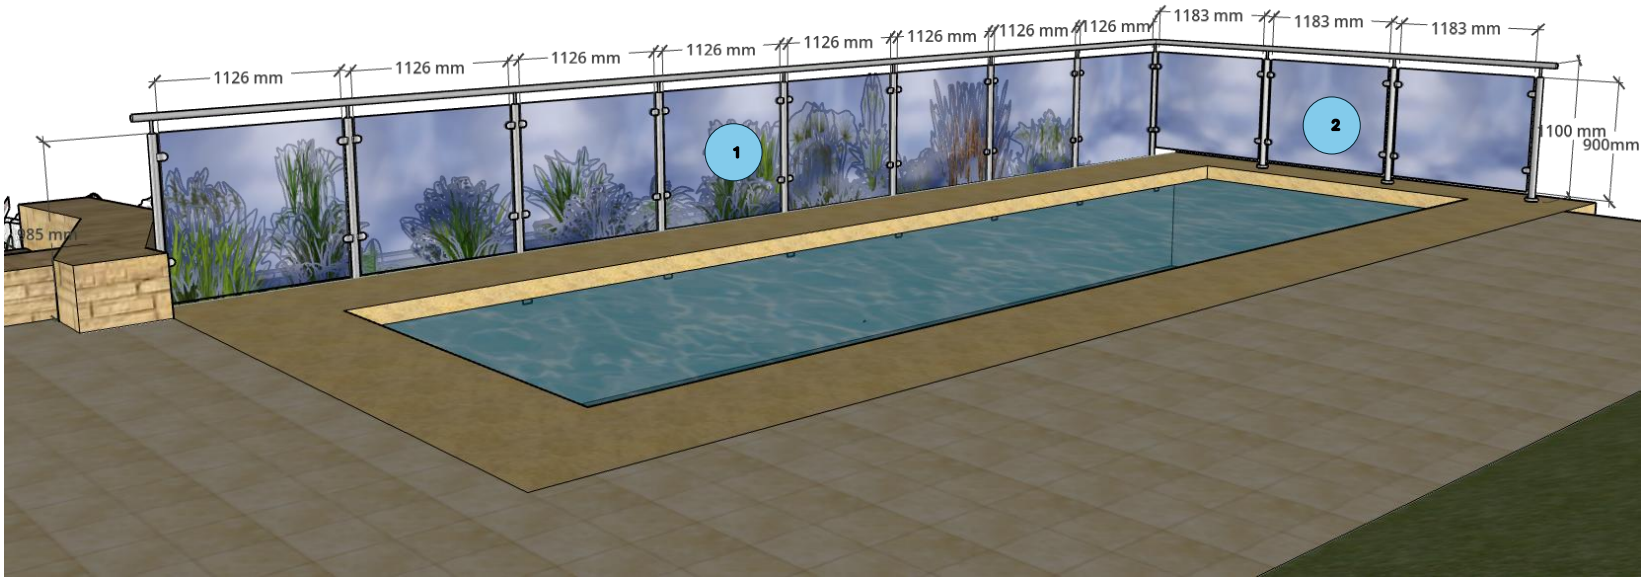

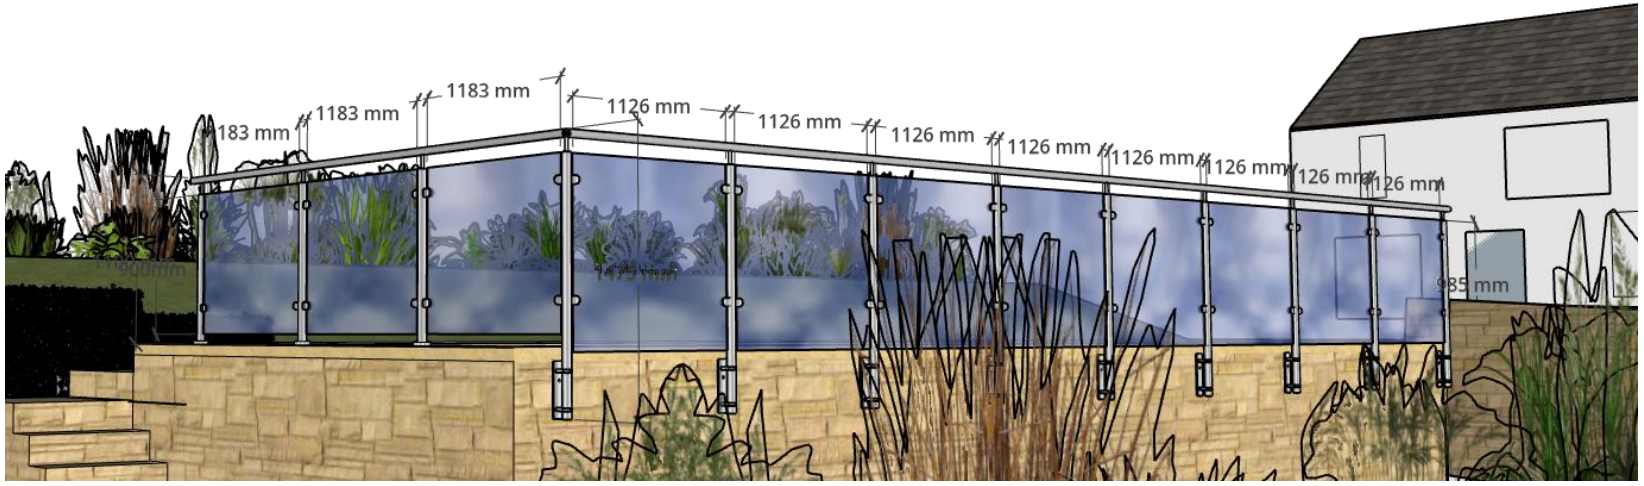

GLASS REQUIREMENTS

Line No	Product Description	Dimensions	Qty
1	10mm CLEAR TOUGHENED GLASS – Raked 71 / 109 Degree	1123 x 985mm	8
2	10mm CLEAR TOUGHENED GLASS	1183 x 900mm	3

ORDER NO: CO-01391
TYPE OF SYSTEM: Stainless Steel Posts & Handrail – Mirror Polished & Clear Glass
CUSTOMERS NAME: MANDY BRENNAN

DATE: 06/10/2026
REVISION: 1

PROVIDE CUSTOMER DRAWING:

GLASS SPECIFICATION:


10mm Clear Toughened Glass PAR with 5mm Rad Corners and Polished Edges

SHEET PG: SHEET 2 of 3
SCALE: NTS
SHEET SIZE: A3
DRAWN BY: Neil Martin

ELITE BALUSTRADE SYSTEMS LTD
UNIT 42 MITTON ROAD BUSINESS PARK
MITTON ROAD
WHALLEY, CLITHEROE
BB7 9YE
TEL: 01254 825594
Email: sales@elitebalustrade

elite balustrade systems

POST CENTRE POSTIONS & HARDWARE BILL OF MATERIALS

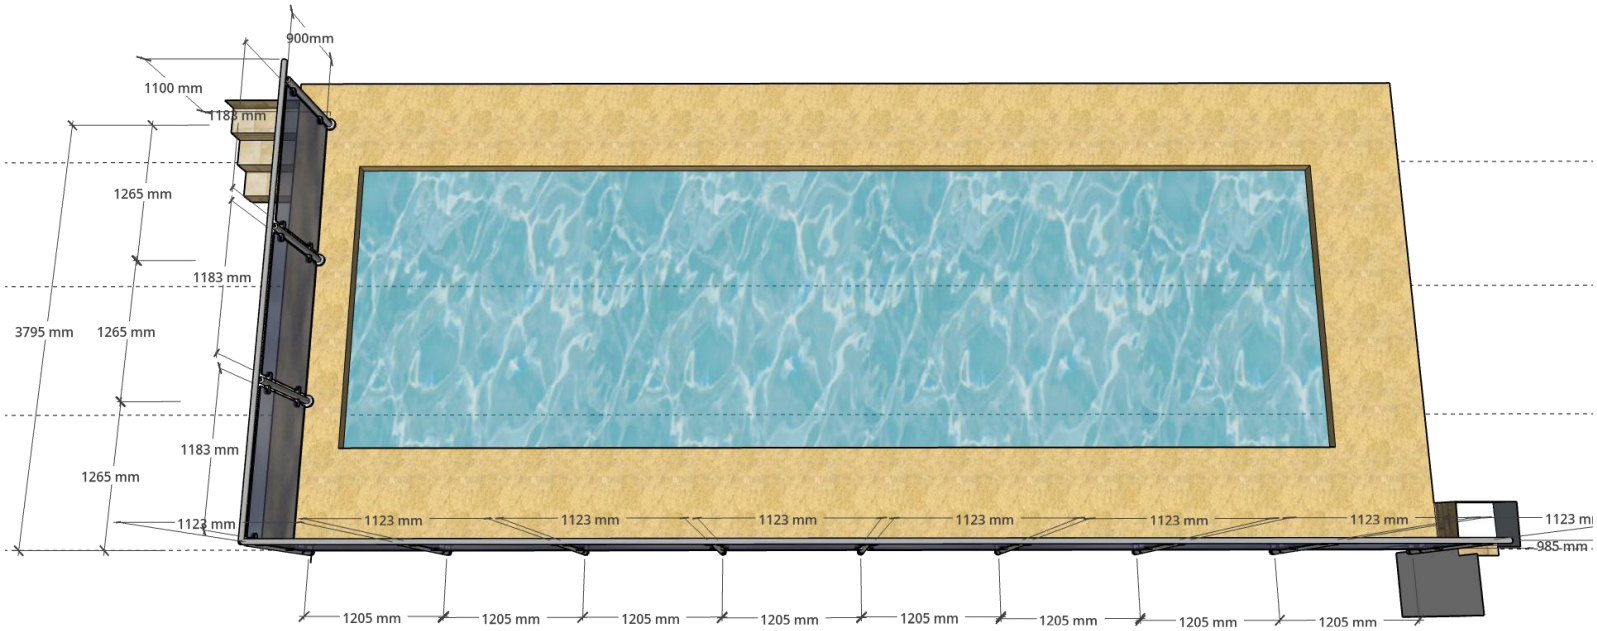

ORDER NO: CO-01391
TYPE OF SYSTEM: Stainless Steel Posts & Handrail – Mirror Polished & Clear Glass
CUSTOMERS NAME: MANDY BRENNAN

DATE: 06/10/2026
REVISION: 1

PROVIDE CUSTOMER DRAWING:

GLASS SPECIFICATION:

10mm Clear Toughened Glass PAR with 5mm Rad Corners and Polished Edges

HARDWARE REQUIREMENTS


Line No	Product Description	Dimensions	Qty
1	Stainless Steel BASE MOUNT END POST Mirror Polished – 10mm Gaskets with Fixed Spigot Saddle	1058mm High	1
2	Stainless Steel BASE MOUNT MID POST Mirror Polished – 10mm Gaskets with Fixed Spigot Saddle	1058mm High	2
3	Stainless Steel SIDE MOUNT CORNER POST Mirror Polished – 10mm Gaskets with Fixed Spigot Saddle	1433mm High	1
4	Stainless Steel SIDE MOUNT MID POST Mirror Polished – 10mm Gaskets with Fixed Spigot Saddle	1433mm High	7
5	Stainless Steel SIDE MOUNT END POST Mirror Polished – 10mm Gaskets with Fixed Spigot Saddle	1433mm High	1
6	Stainless Steel HANDRAIL 42.4mm Mirror Polished – With 1 Scroll End Caps, One 90 degree Elbow & One Tube Connector	9745mm Total Length *2No: 5800 & 3945mm*	1
7	Stainless Steel HANDRAIL 42.4mm Mirror Polished – With 1 Scroll End Caps & One Tube Connector	3970mm Total Length *1No: 3000 & 970mm*	1
8	Stainless Steel 316 Satin **Wall Baluster Bracket Rectangular Back 42.4mm Fix**	N/A	9

SHEET PG: SHEET 3 of 3
SCALE: NTS
SHEET SIZE: A3
DRAWN BY: Neil Martin


ELITE BALUSTRADE SYSTEMS LTD
UNIT 42 MITTON ROAD BUSINESS PARK
MITTON ROAD
WHALLEY, CLITHEROE
BB7 9YE
TEL: 01254 825594
Email: sales@elitebalustrade

elite balustrade systems™

SECTIONS & PLANS OF POOL RAILING

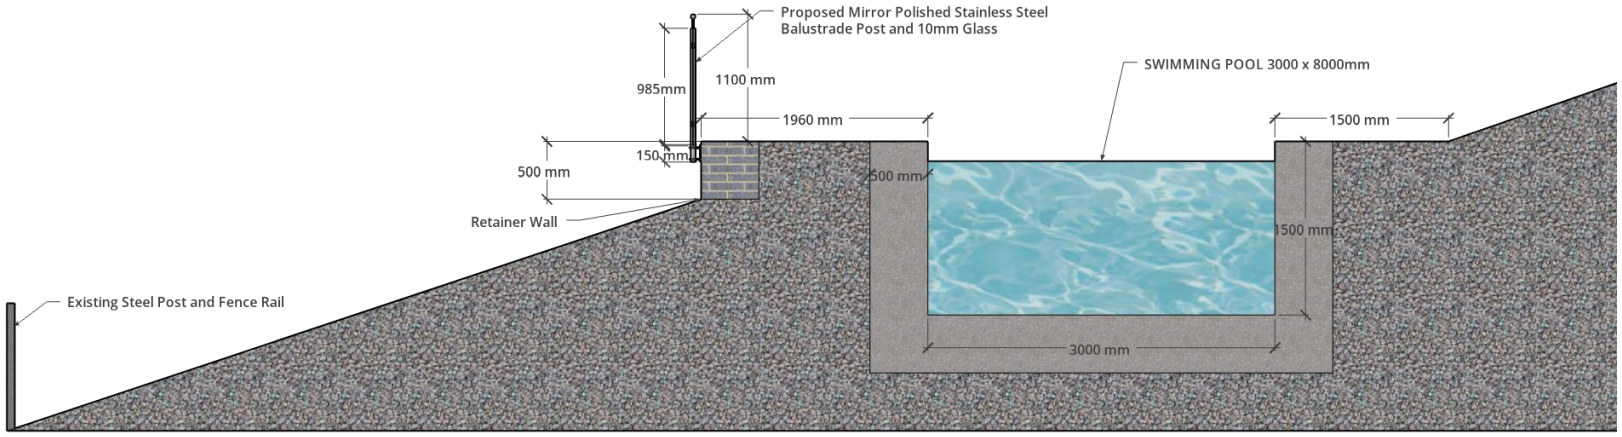

Cross Section Through Pool

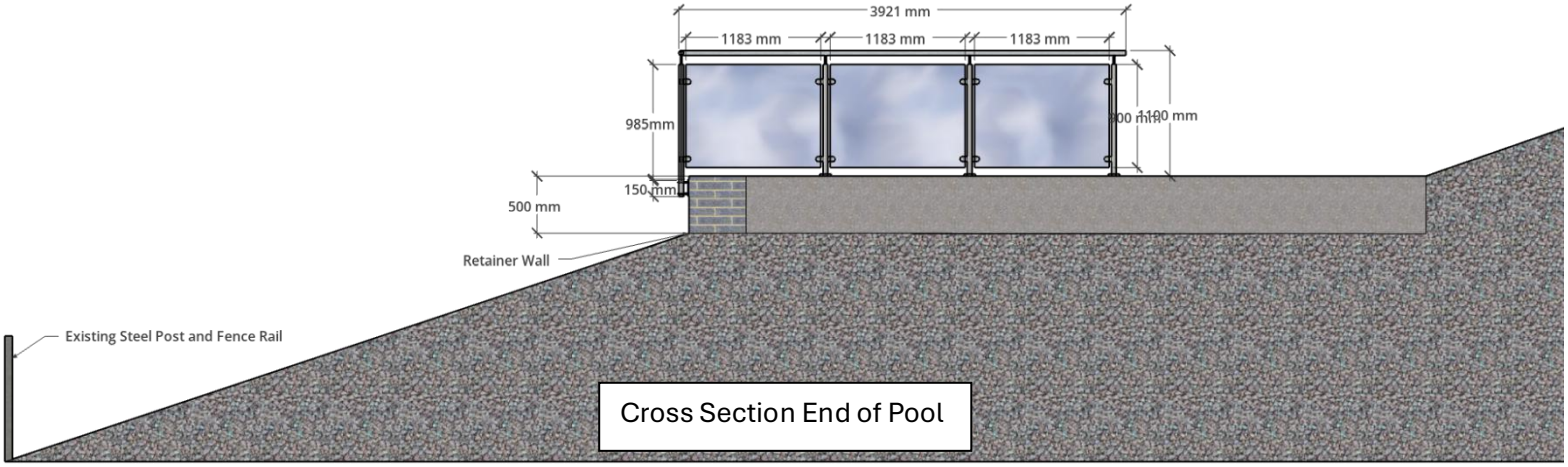

Cross Section End of Pool

ORDER NO: CO-01391
TYPE OF SYSTEM: Stainless Steel Posts & Handrail – Mirror Polished & Clear Glass
CUSTOMERS NAME:
MANDY BRENNAN

DATE: 06/10/2026
REVISION: 1

PROVIDE CUSTOMER DRAWING:

GLASS SPECIFICATION:

10mm Clear Toughened Glass PAR with 5mm Rad Corners and Polished Edges

SHEET PG: SHEET 3 of 3
SCALE: NTS
SHEET SIZE: A3
DRAWN BY: Neil Martin

ELITE BALUSTRADE SYSTEMS LTD
UNIT 42 MITTON ROAD BUSINESS PARK
MITTON ROAD
WHALLEY, CLITHEROE
BB7 9YE
TEL: 01254 825594
Email: sales@elitebalustrade

elite balustrade systems™