
PROPOSED SITE PLAN

Beacon Fell View Holiday Park, 110 Higher Road, Longridge, PR3 2TF

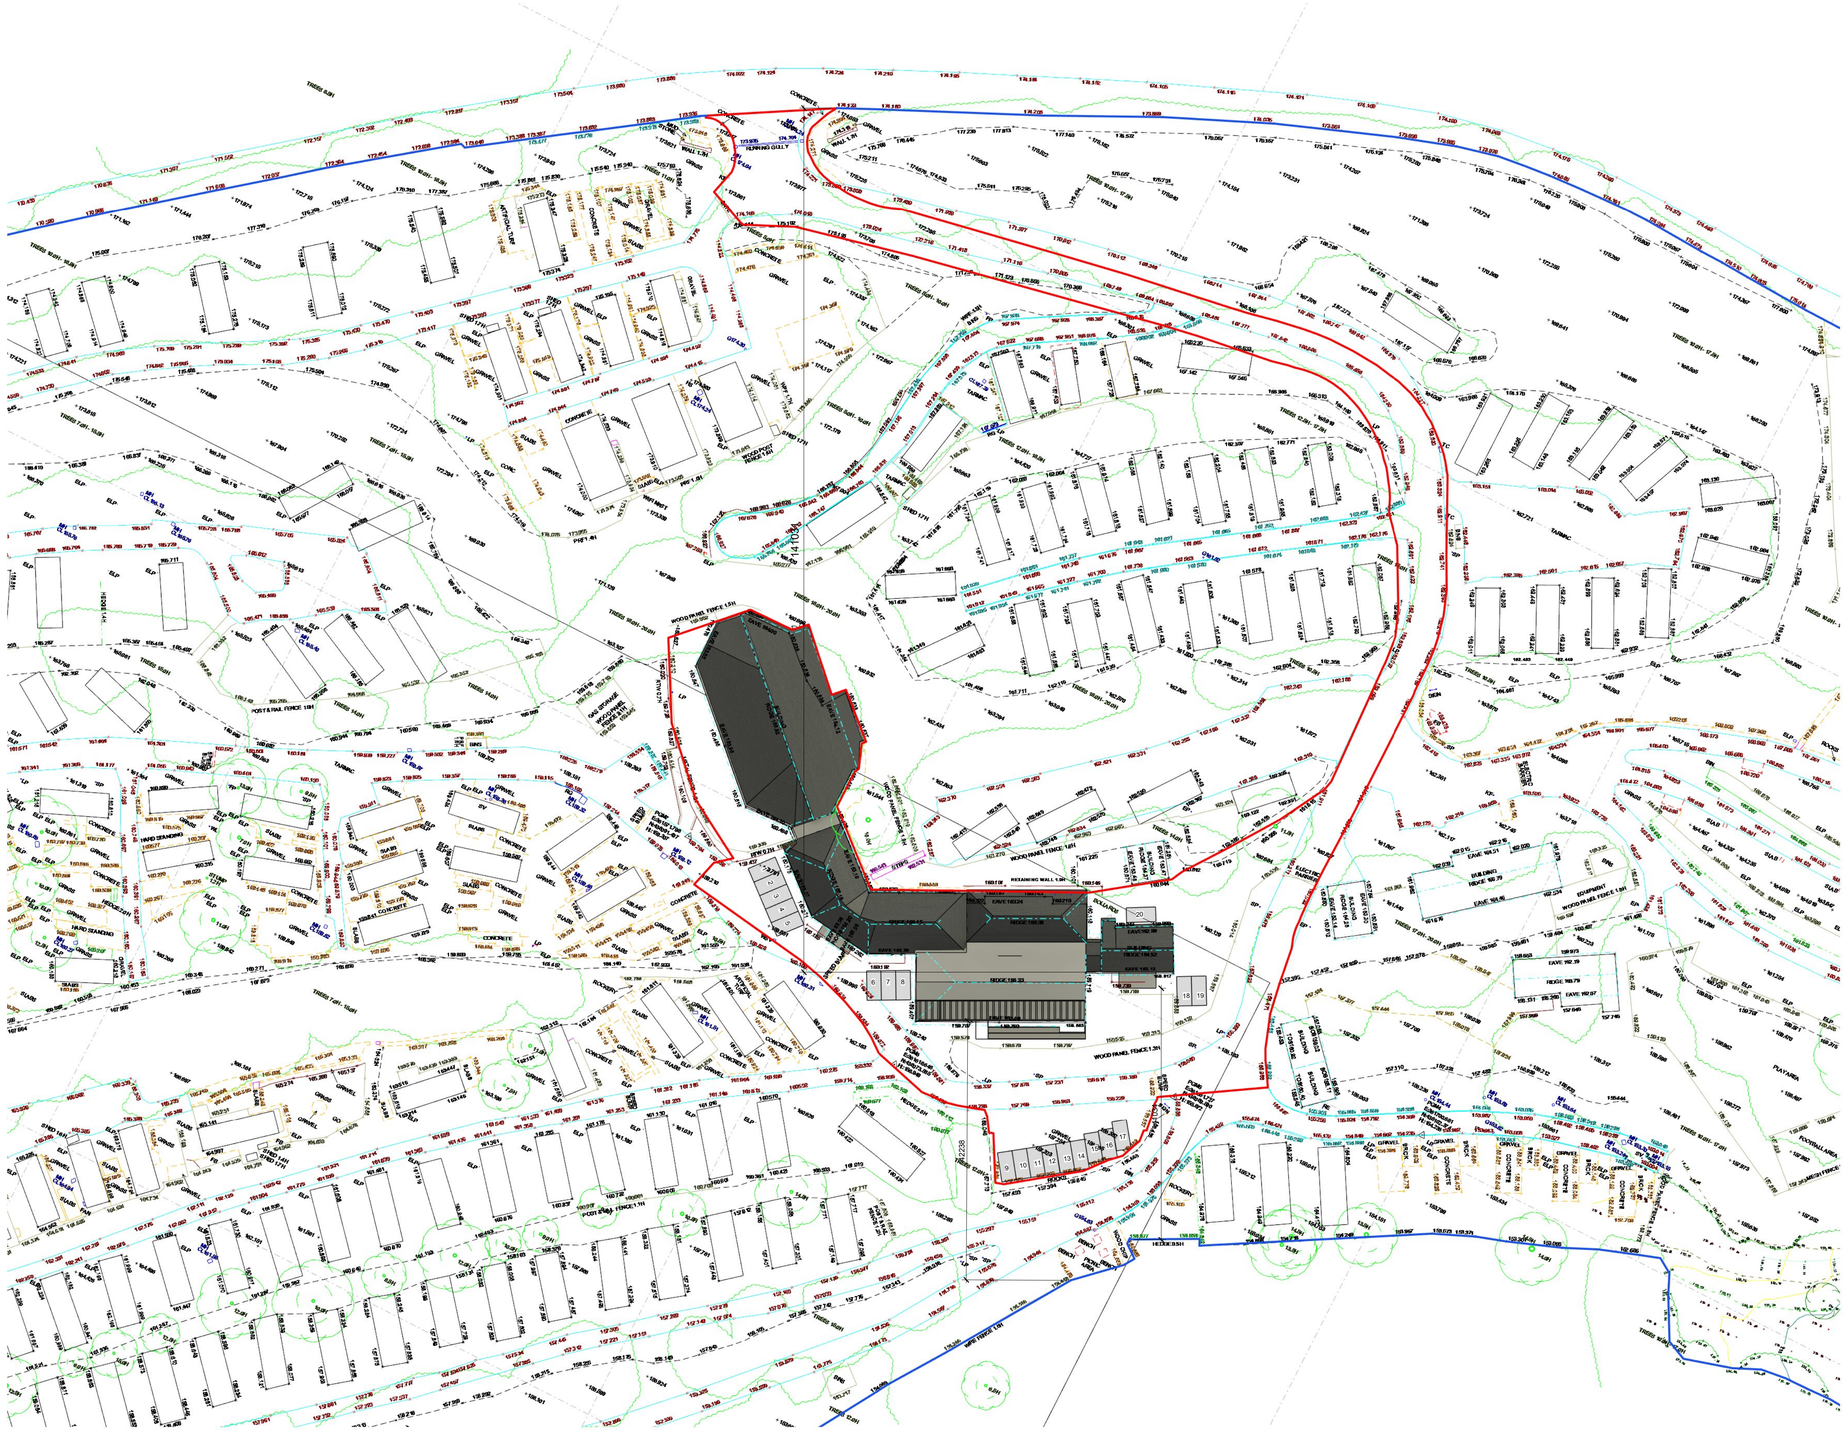

GA planning • architecture • design ASSOCIATES

T: 01995 604514
E: info@GrahamAnthonyAssociates.com
W: www.GrahamAnthonyAssociates.com

2 CROSTON VILLA
HIGH STREET
GARSTANG
PRESTON
PR3 1EA

HILL, Mr Tom	PLANNING
PROPOSED SITE PLAN Beacon Fell View Holiday Park, 110 Higher Road, Longridge, PR3 2TF	
GA3572-PSP-01B	A1/1:500 OCT 26'