
OUTER BOX IS WEATHER PROOF, HARD PLASTIC WITH TOP HINGED LID
INNER BOX IS CONSTRUCTED FROM 3" × 2" SOFTWOOD WITH 12 MM PLYWOOD SIDES & PAINTED
ALL THE CAVITIES HAVE BEEN FILLED WITH ACOUSTIC, NOISE REDUCING ROLL

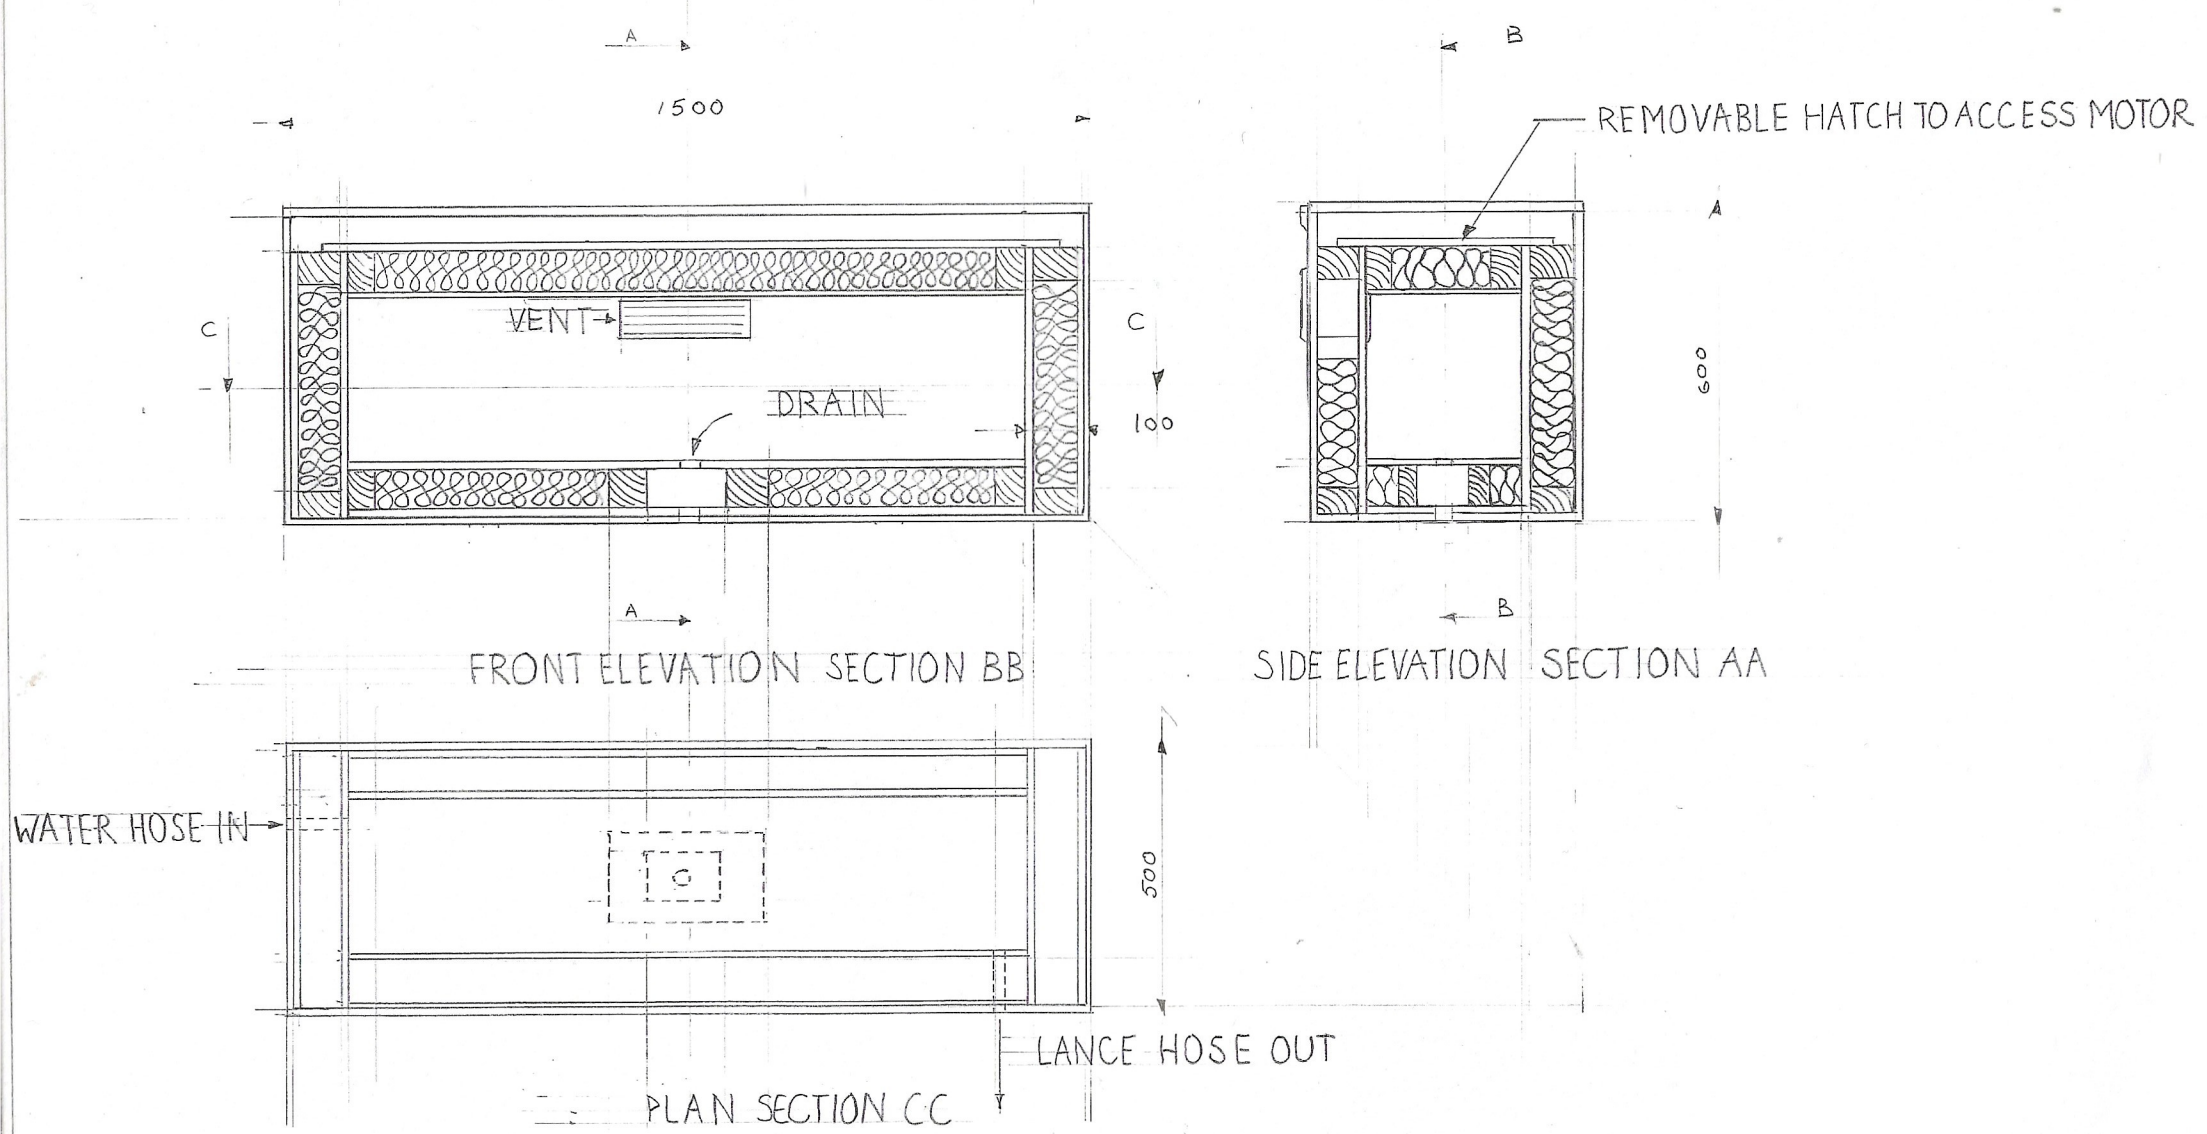

SOUND PROOFING ENCLOSURE FOR JET WASH	ORRELLS COACH HIRE	DRAWN BY PAUL M ORRELL 02 NOV 26