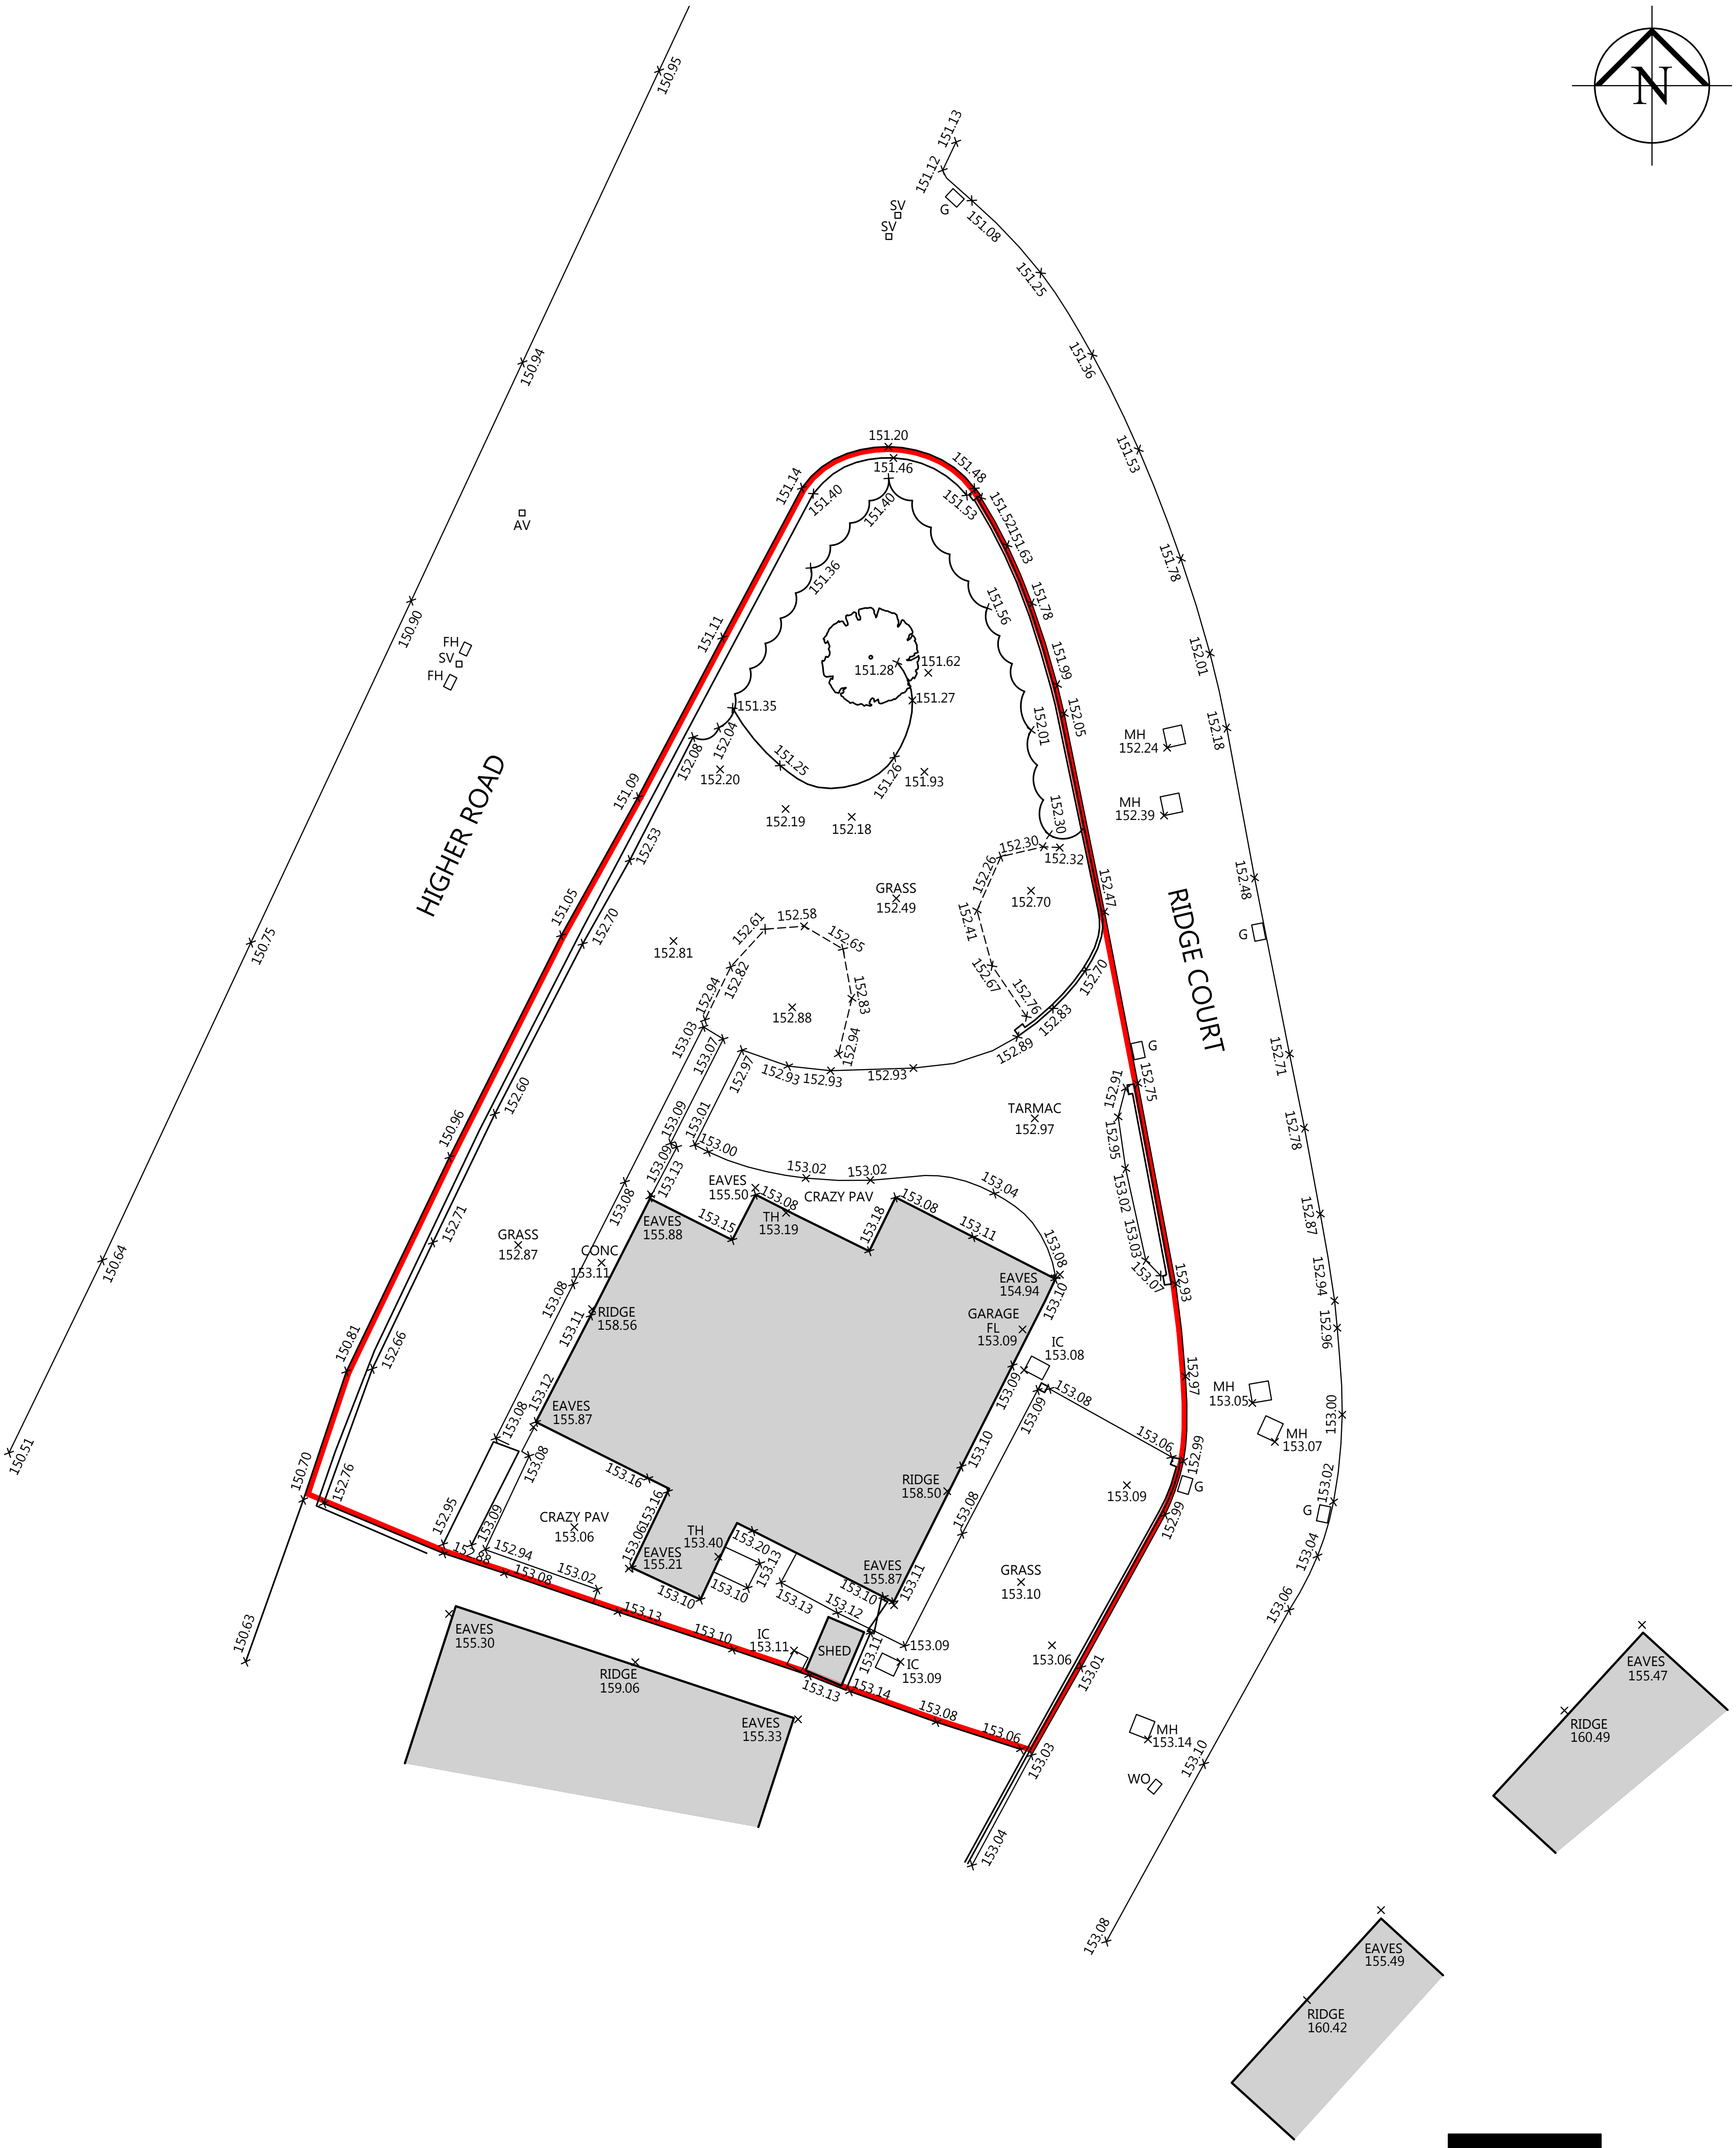


108 Higher Road, Longridge, PR3 3SY
Existing Site Layout

0 4m 8m 12m

PWL
ARCHITECTURE
31 Chapel Brow Leyland Preston PR25 3NH
Tel 01772 467404 E Mail info@pwlarchitects.com

1:200@A3 1531-PL02B